


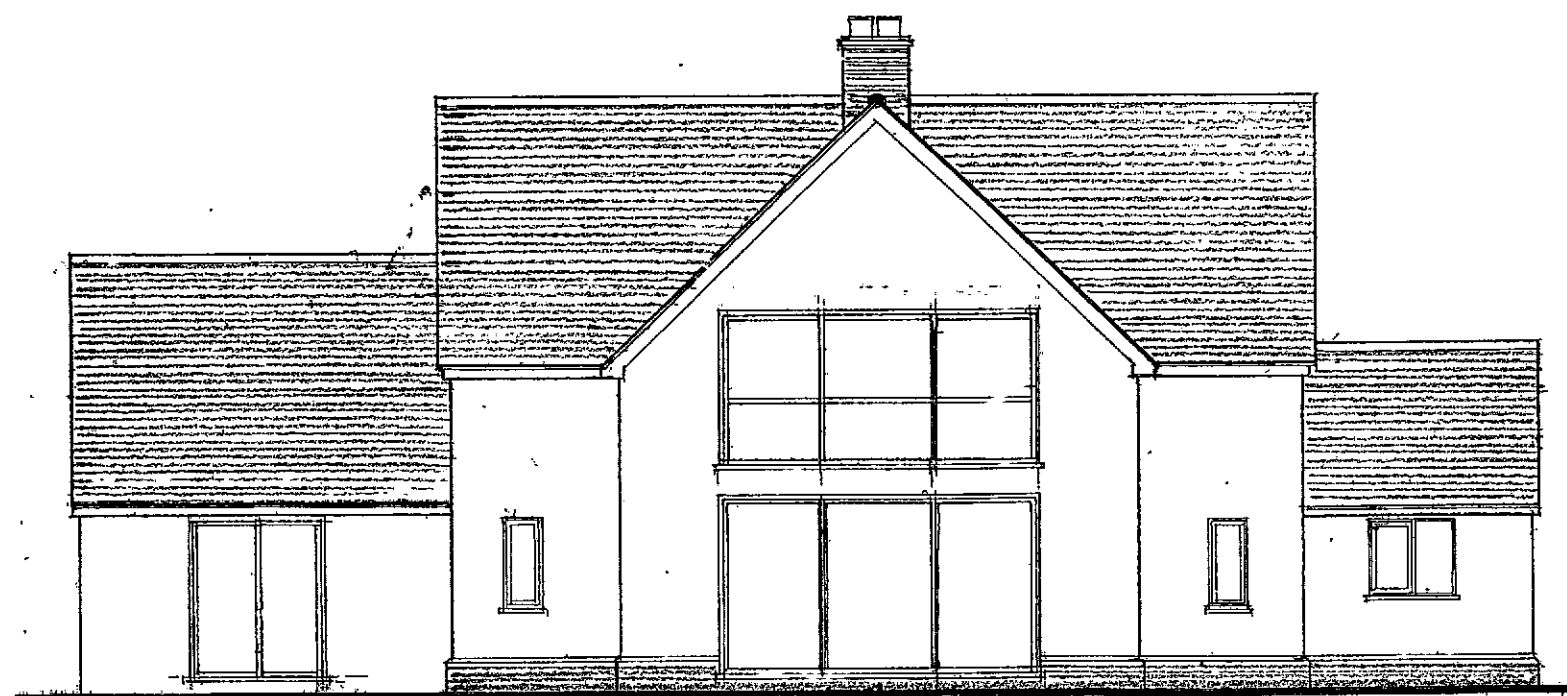

EAST ELEVATION



NORTH ELEVATION



SOUTH ELEVATION



WEST ELEVATION

0m 1 2 3 4 5
1:100

as proposed
4 Kingswoodbury Farm, Clothall 2409:09

'Cochranes'
*6 Lower Street
Thriplow
Royston
Herts. SG8 7RJ
Tel: 01763 208434
e-mail: david@easthope.email