
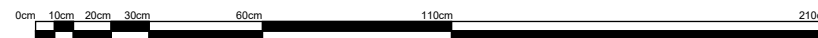


WG1
↓

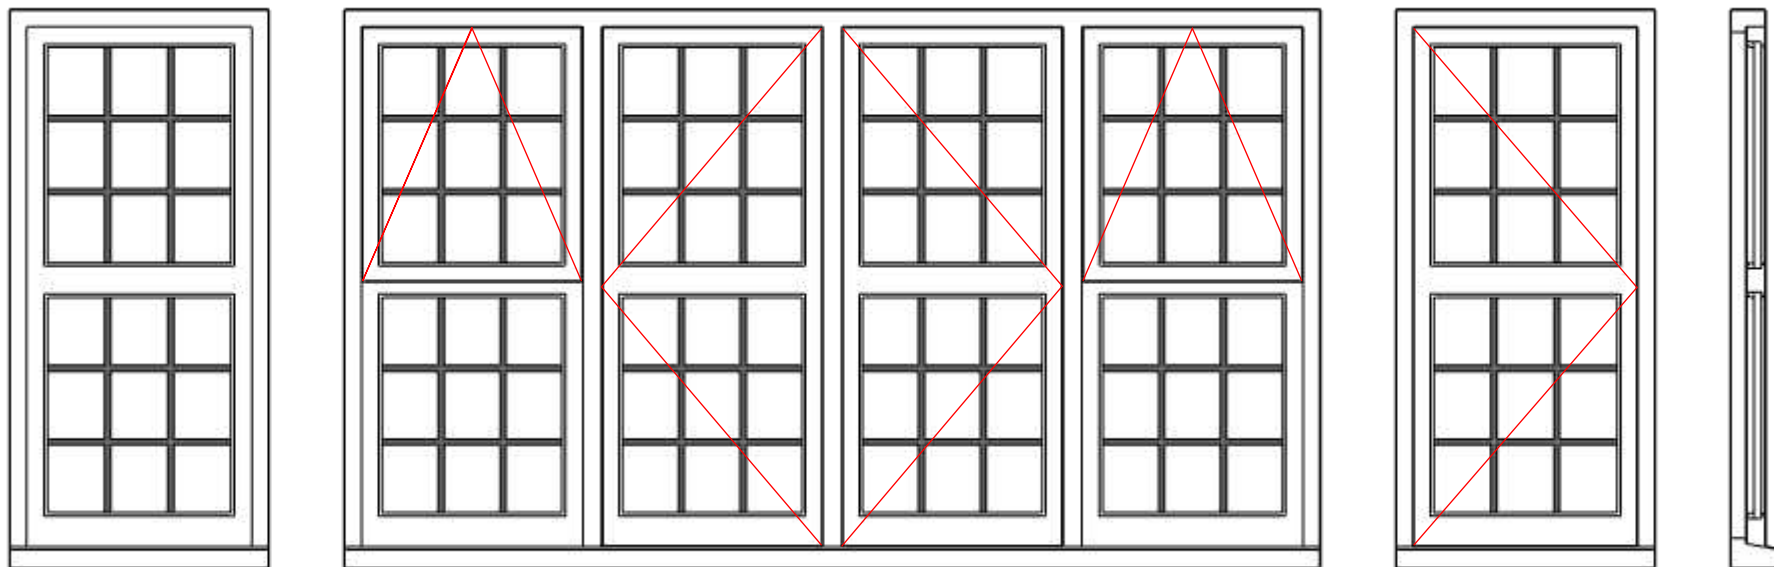

Client - Graham Reed	Scale - 1:20 Project group- Architectural	Drawing - WG1 Proposed bay window, to match existing	Notes - New window made from Hardwood, painted white int/ext. Double glazed.	Unit C3-5, Stondon Manor Farm, Upper Stondon, SG166LJ.	WAGTAIL JOINERY 
-------------------------	---	--	--	---	---