


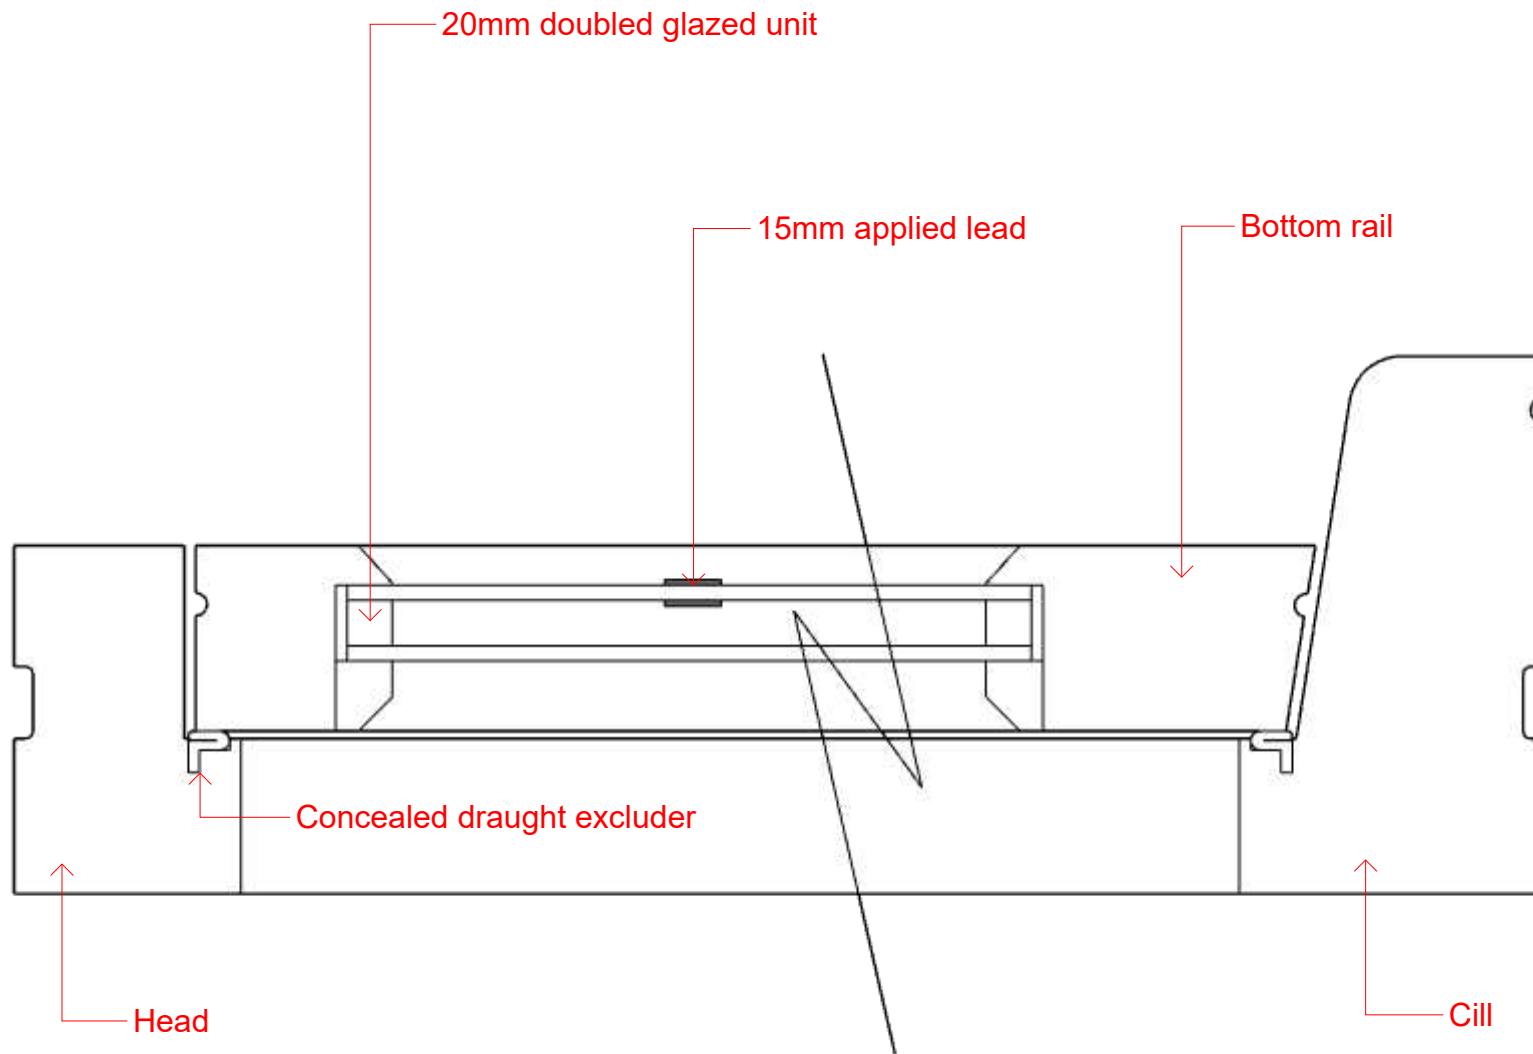

Client -  
Graham Reed

Scale - N/A

Project group-  
Architectural

Drawing -  
Proposed x section of windows

Notes -  
Hardwood window painted white int/ext

Unit C3-5, Stondon Manor Farm,  
Upper Stondon, SG166LJ.