
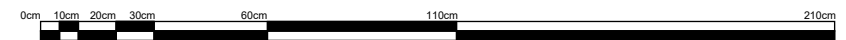


WF1

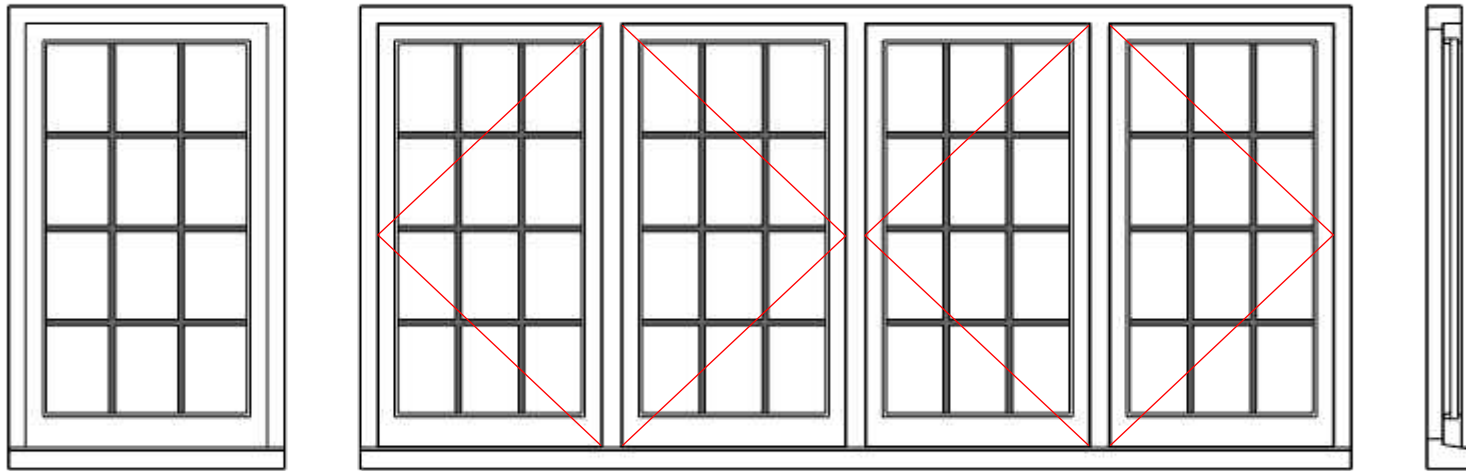

Client -
Graham Reed

Scale - 1:20

Project group-
Architectural

Drawing -
WF1

Proposed bay window, to match existing

Notes -

New window made from Hardwood,
painted white int/ext. Double glazed.

Unit C3-5, Stondon Manor Farm,
Upper Stondon, SG166LJ.

WAGTAIL
JOINERY 