


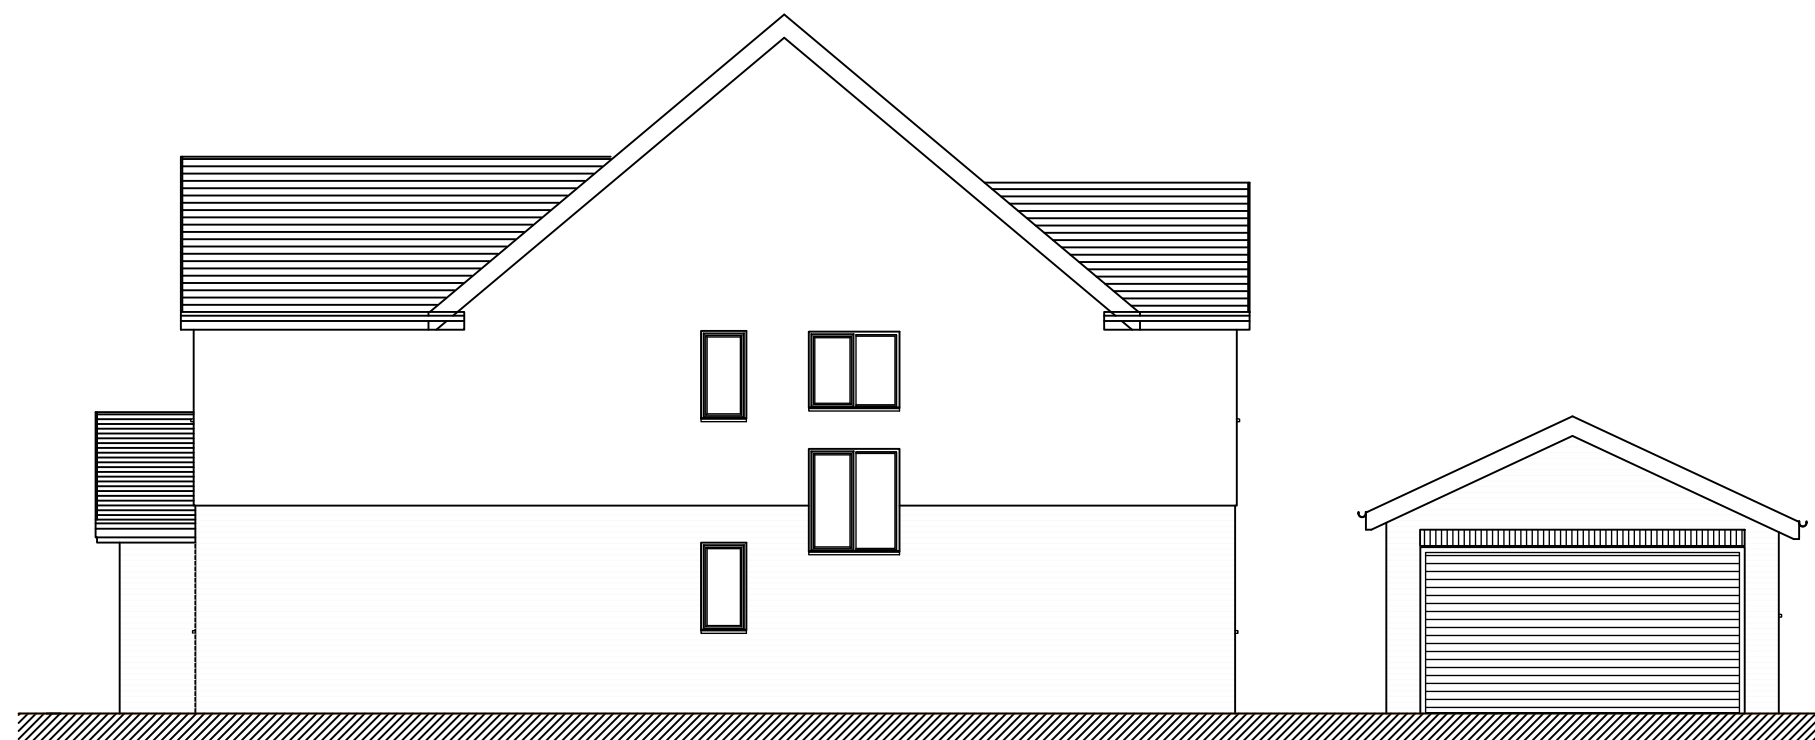

ELEVATION A



ELEVATION B



ELEVATION C

Application: 26/00960/LDCP/PP-14854895
 Project Name: Installation of solar panels to rear southwest roof slope of dwelling
 Location Address: 41 The Avenue, Hitchin SG4 9RQ
 Drawing Title: Existing Elevations
 Drawing 1

EXISTING

0 10m
 Scale 1:100 @A3