
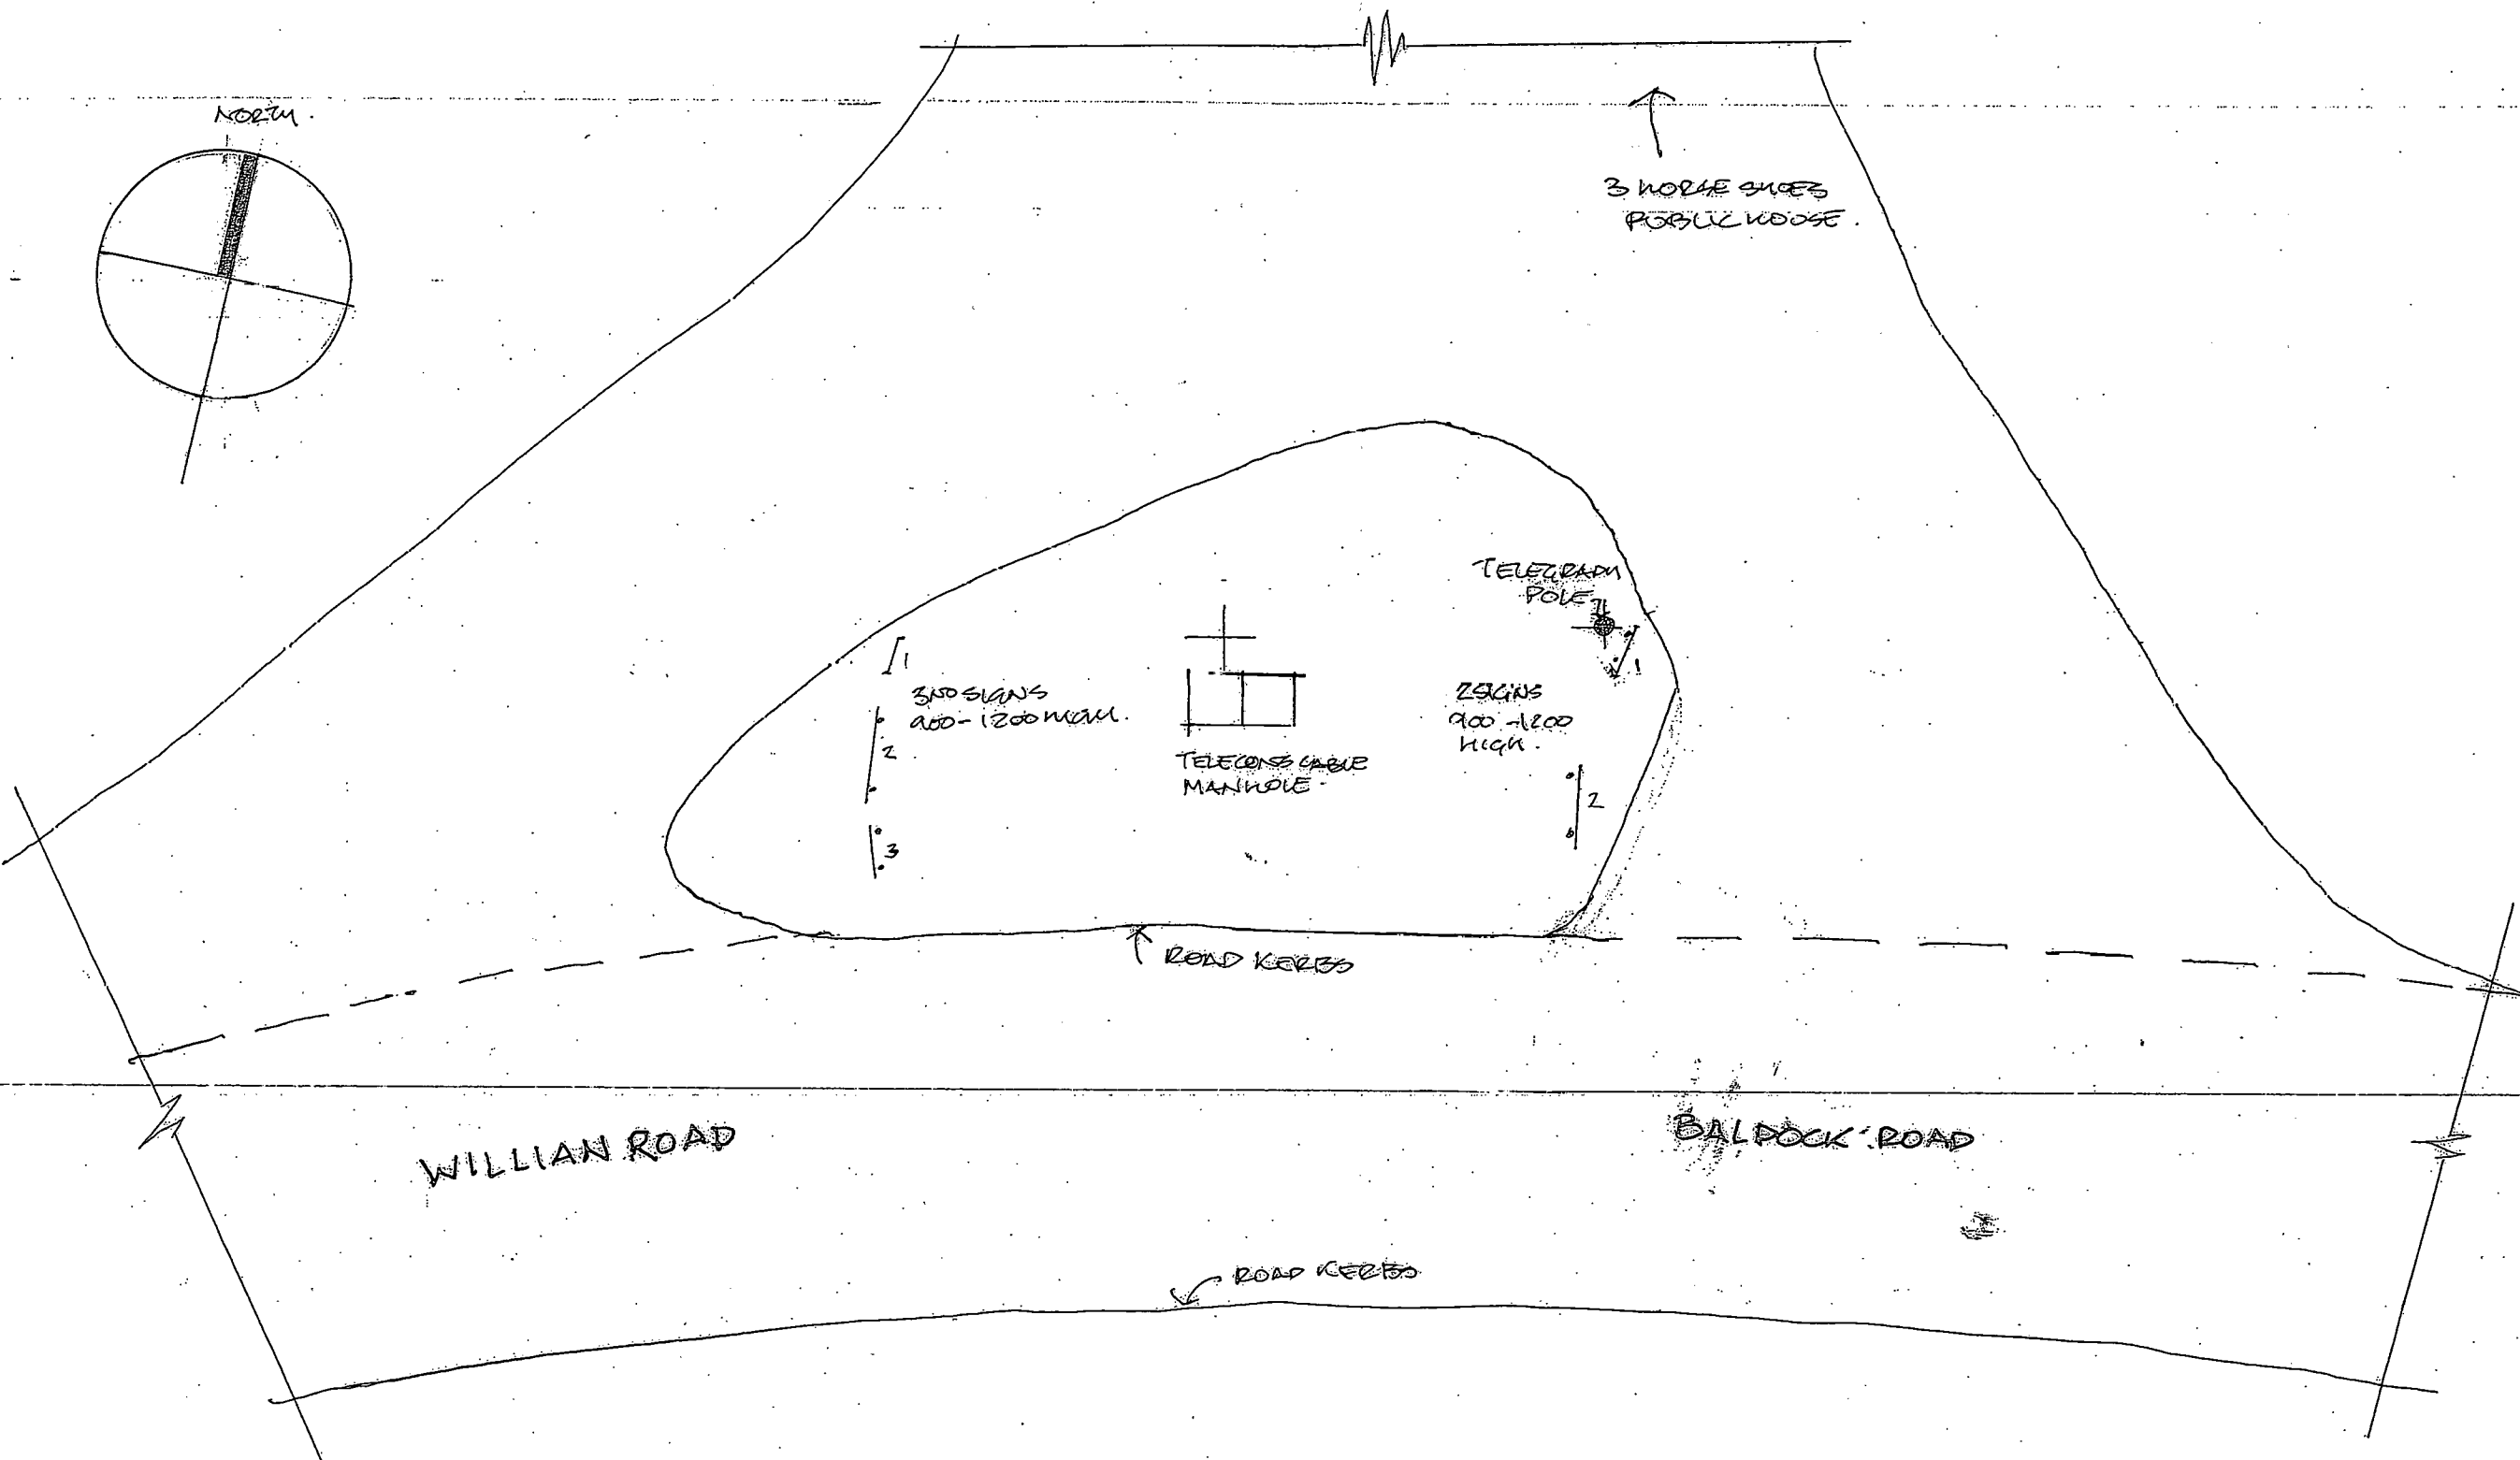


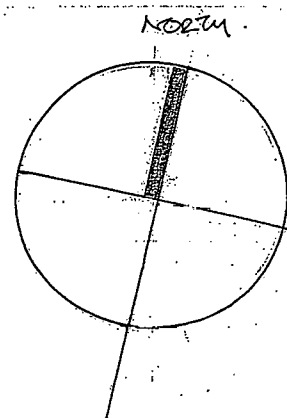

Revisions

 Edmund Wright Architect THE BARN • PRESTON ROAD GOSMERE • HERTFORDSHIRE • SG4 7QS TELEPHONE 01462 422334 EMAIL edmund@edmundwrightarchitect.co.uk PRINCIPAL - EDMUND WRIGHT, R.I.B.A.	Project	SIGN 3 WOLFESNOES FR.	
	Client	MICHAEL STODDARD	
	Title	PLAN AS EXISTING	
	Scale	1:100 @ A3	Drawn by EWN
	Date	JAN 2026	Drawing No. 26-01-01

DO NOT SCALE OFF THIS DRAWING

THIS DRAWING IS PROTECTED BY COPYRIGHT