
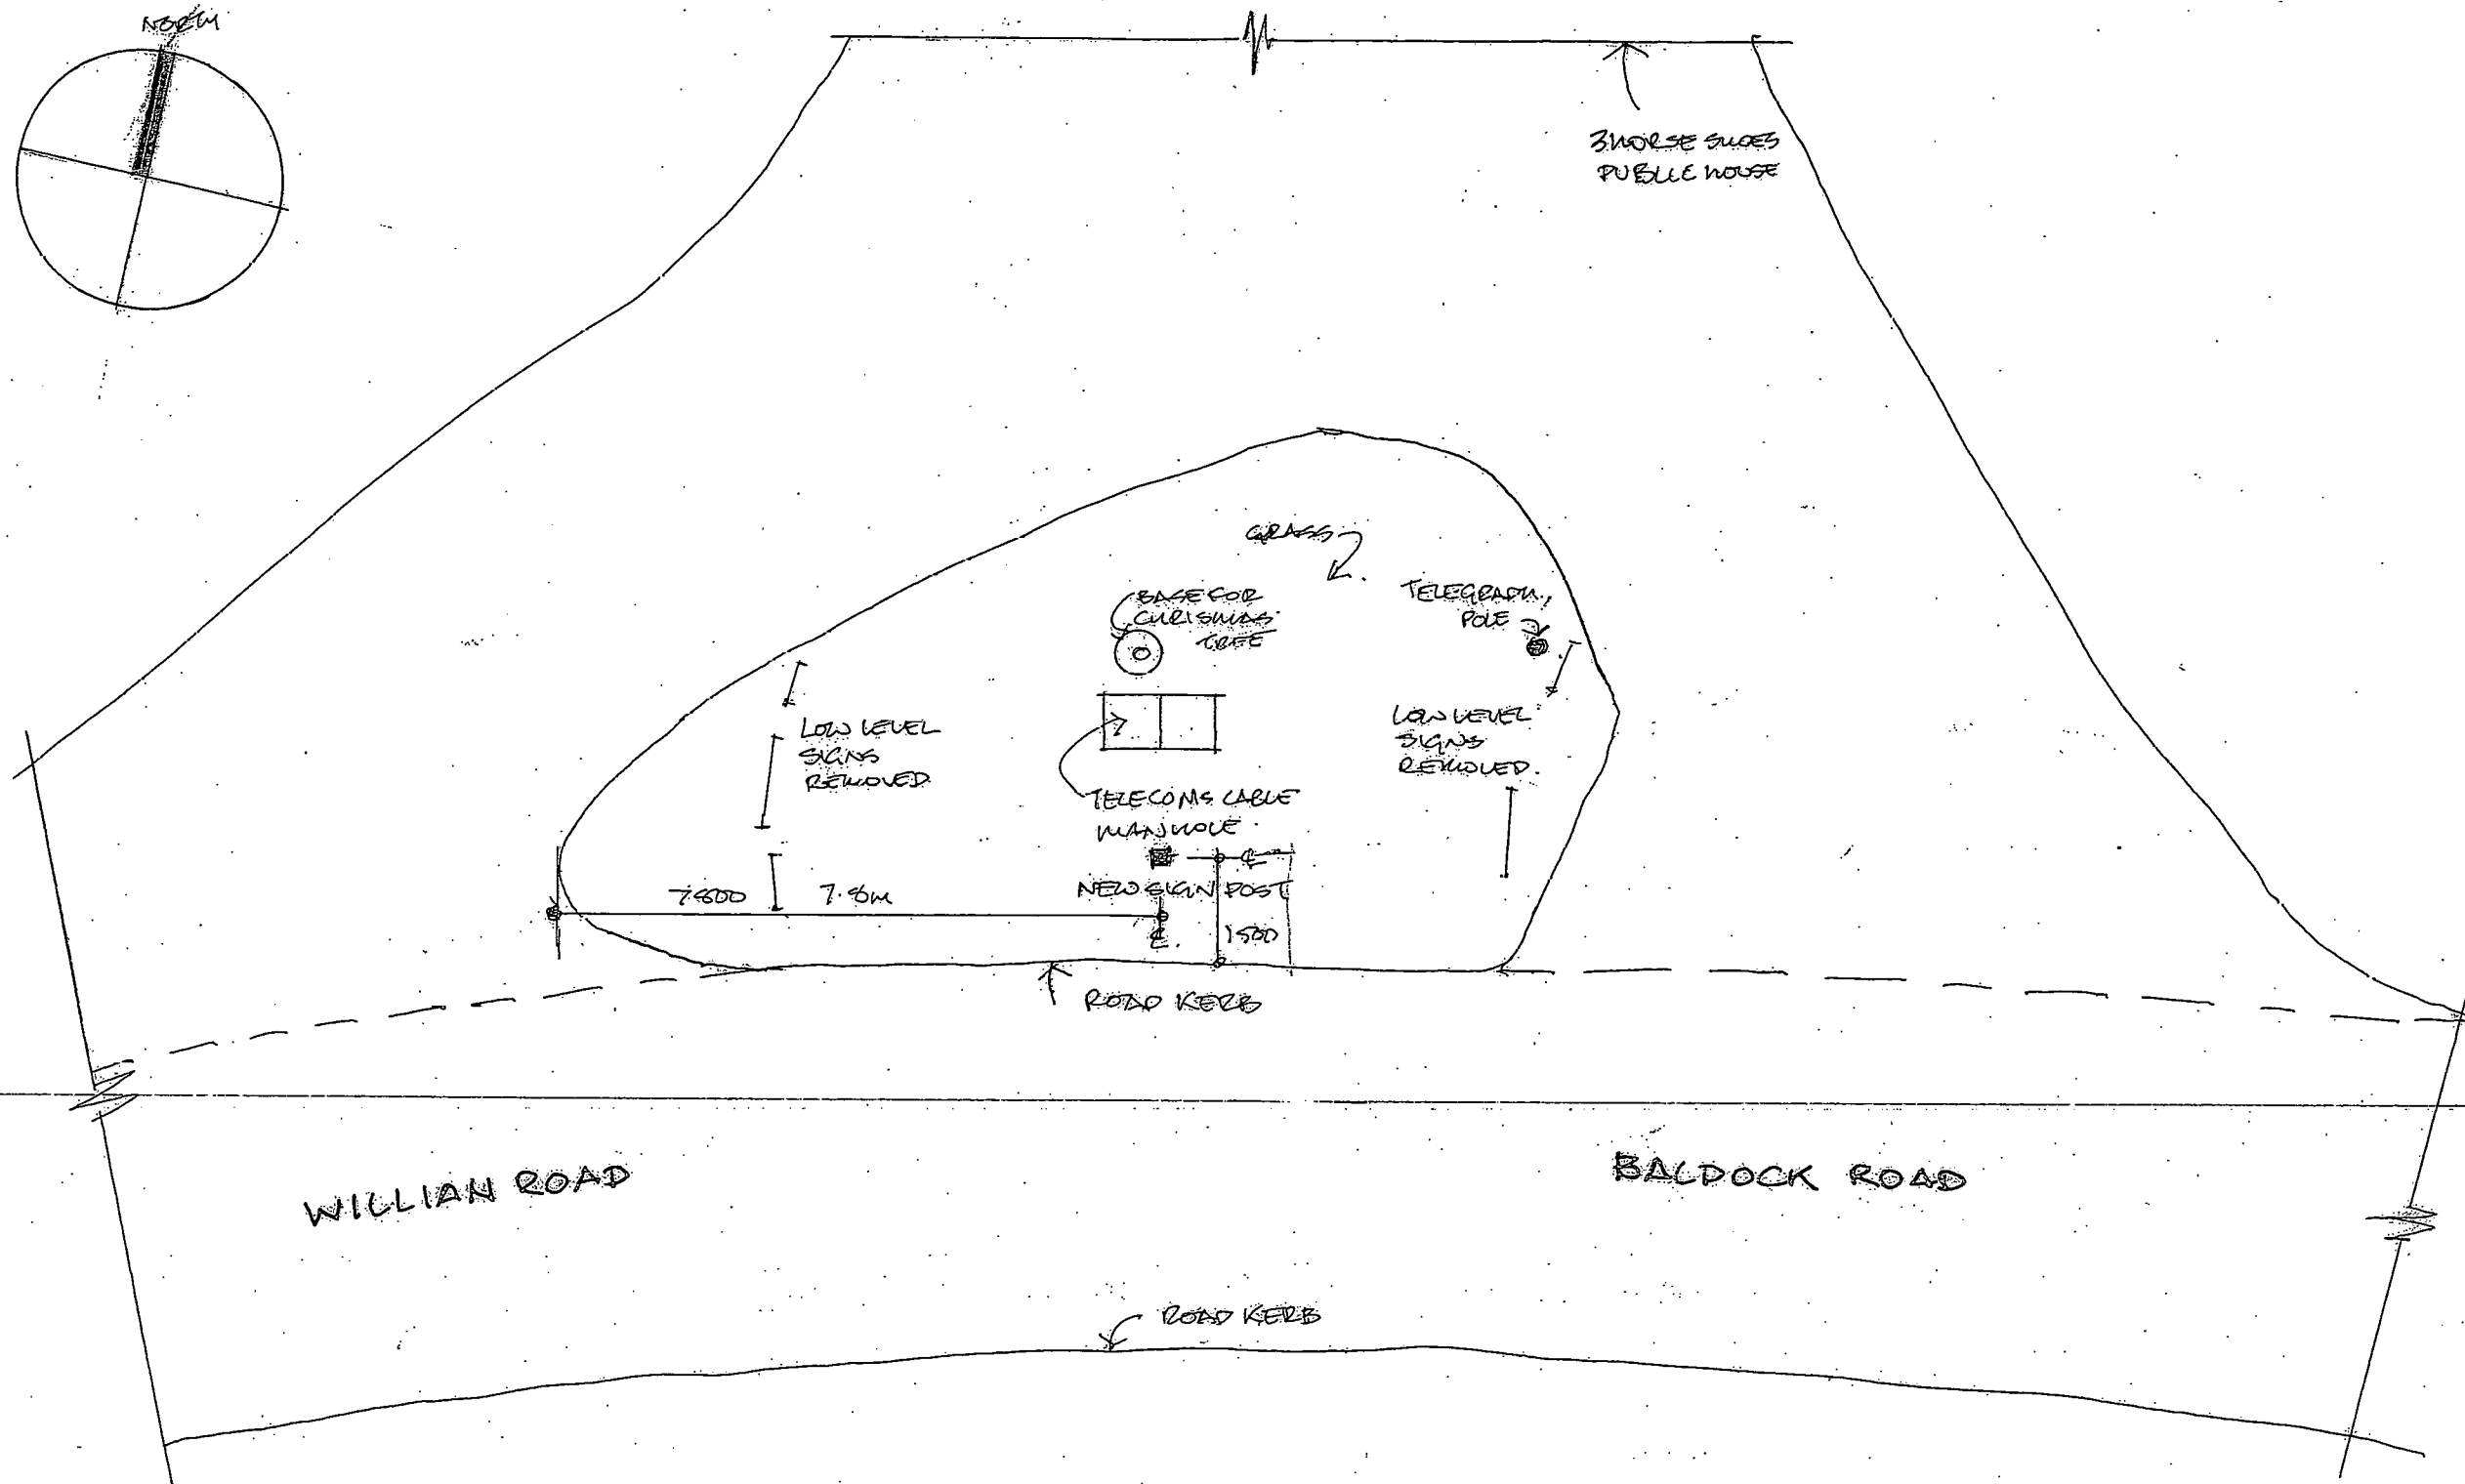


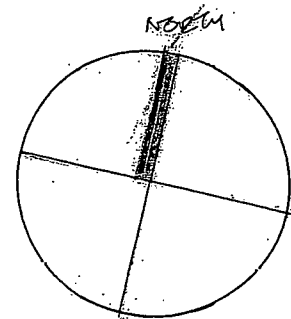

Revisions

 Edmund Wright Architect THE BARN • PRESTON ROAD GOSMORE • HERTFORDSHIRE • SG4 7QS TELEPHONE 01462 422334 EMAIL edmund@edmundwrightarchitect.co.uk PRINCIPAL - EDMUND WRIGHT, R.I.B.A.	Project SIGN 3 HORSE SHOES	
	Client MICHAEL STOPPARD	
	Title PLAN AS PROPOSED	
	Scale 1:100 @ A3	Drawn by ECW
	Date JAN 2026	Drawing No. 26.01.02

DO NOT SCALE OFF THIS DRAWING

THIS DRAWING IS PROTECTED BY COPYRIGHT