

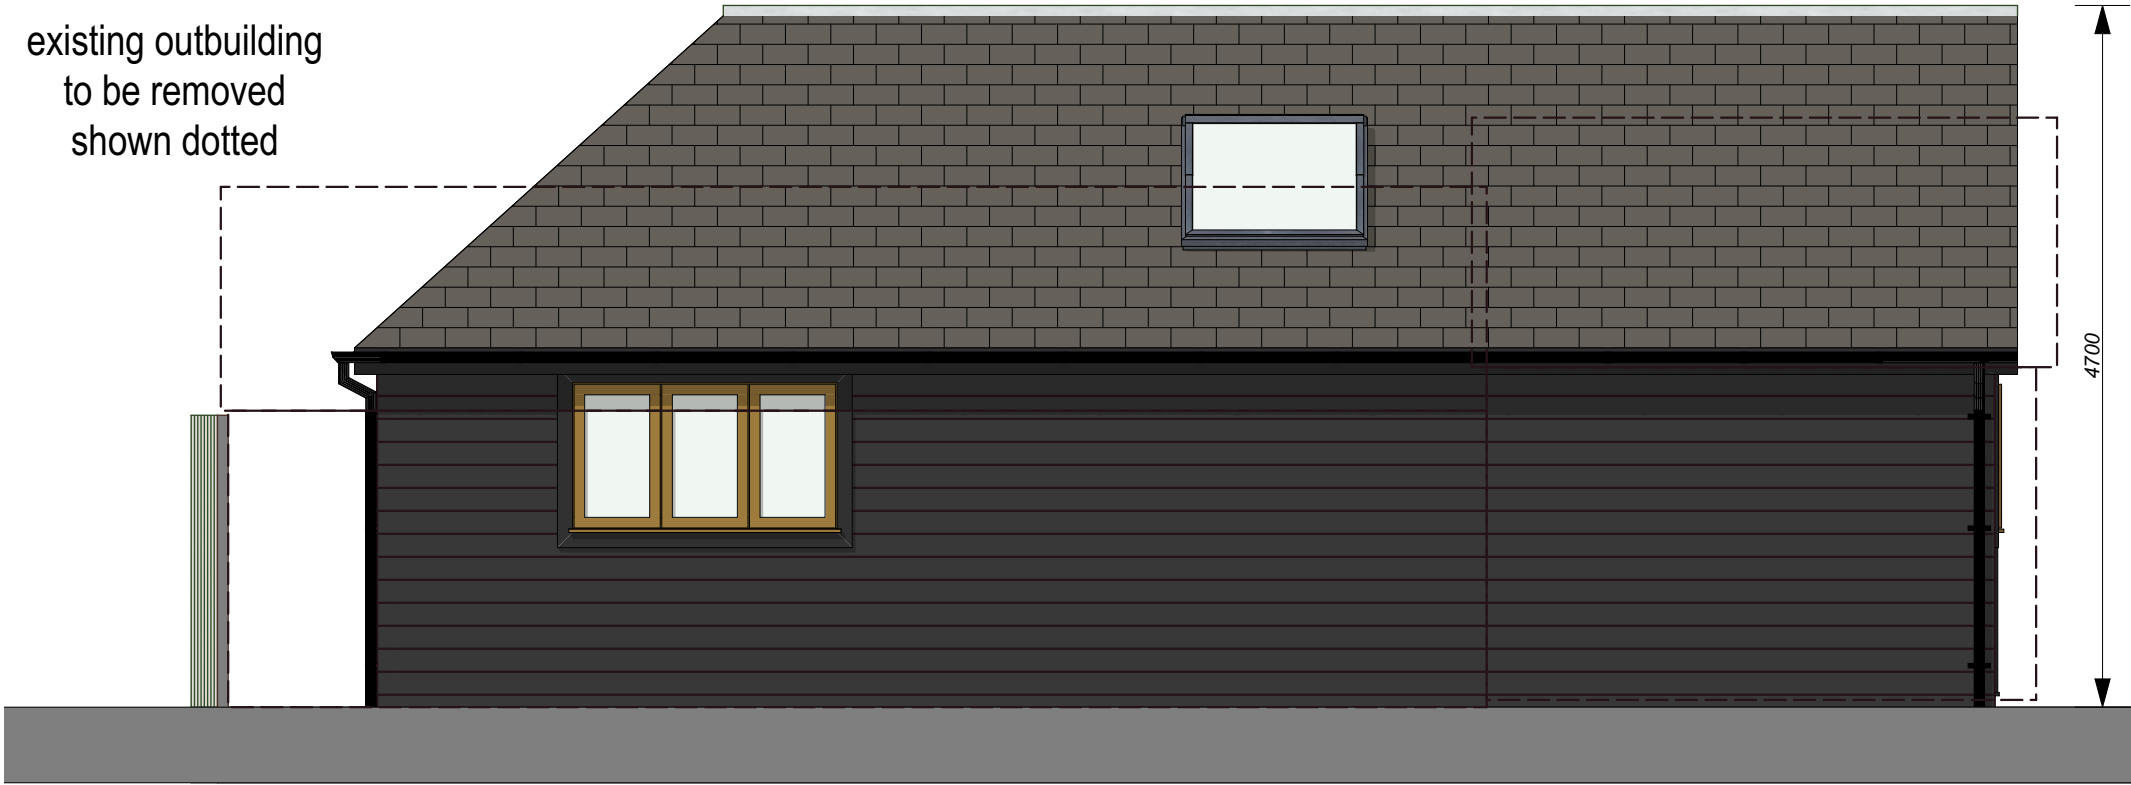


existing outbuilding
to be removed
shown dotted

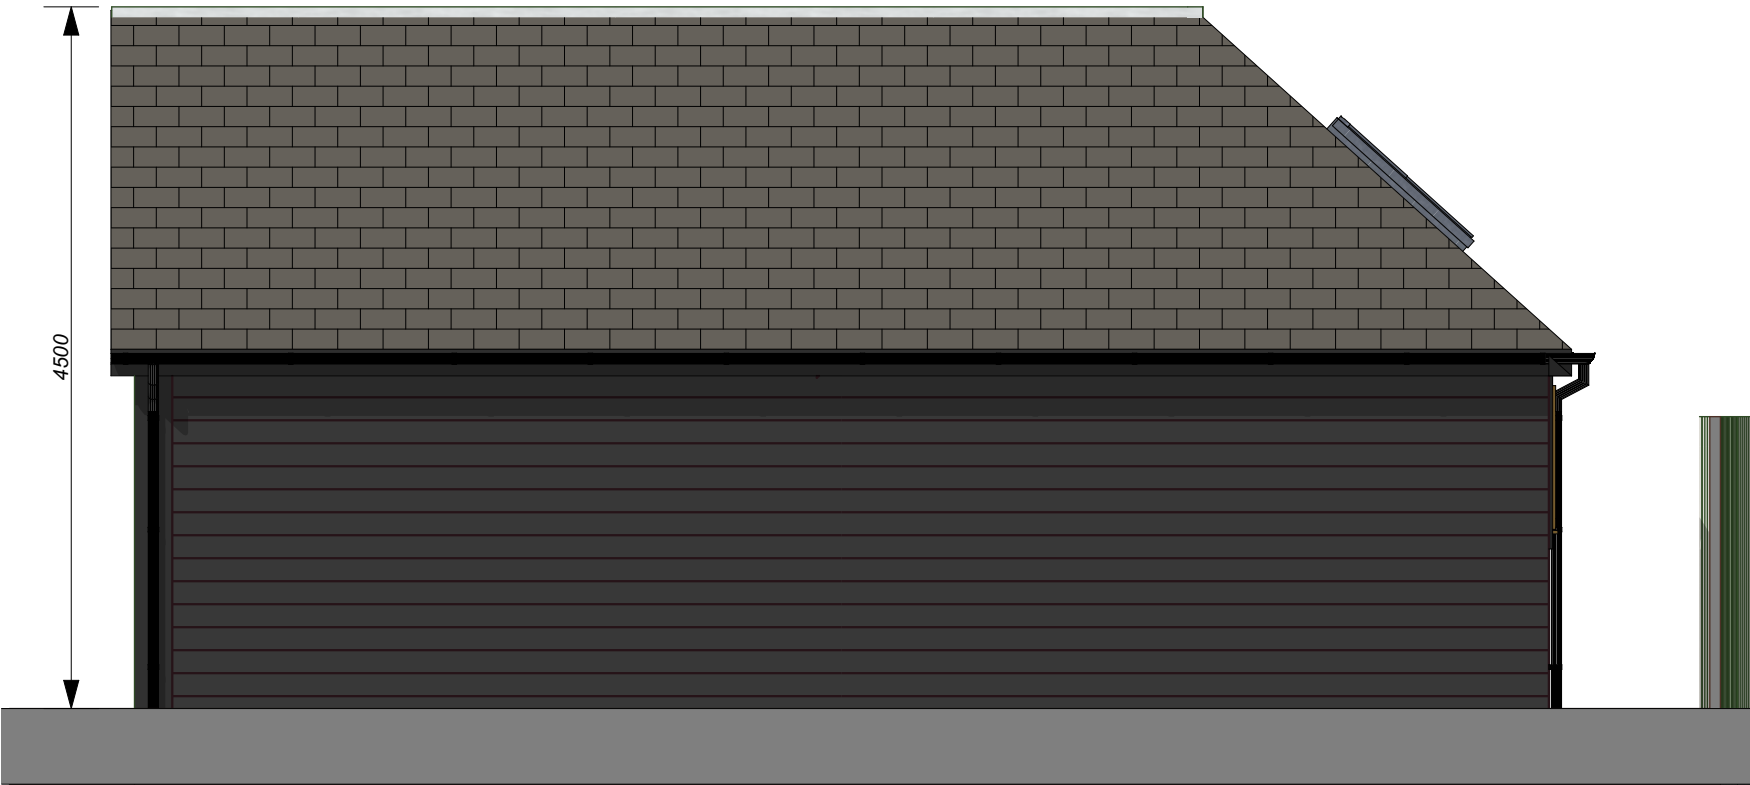

REAR

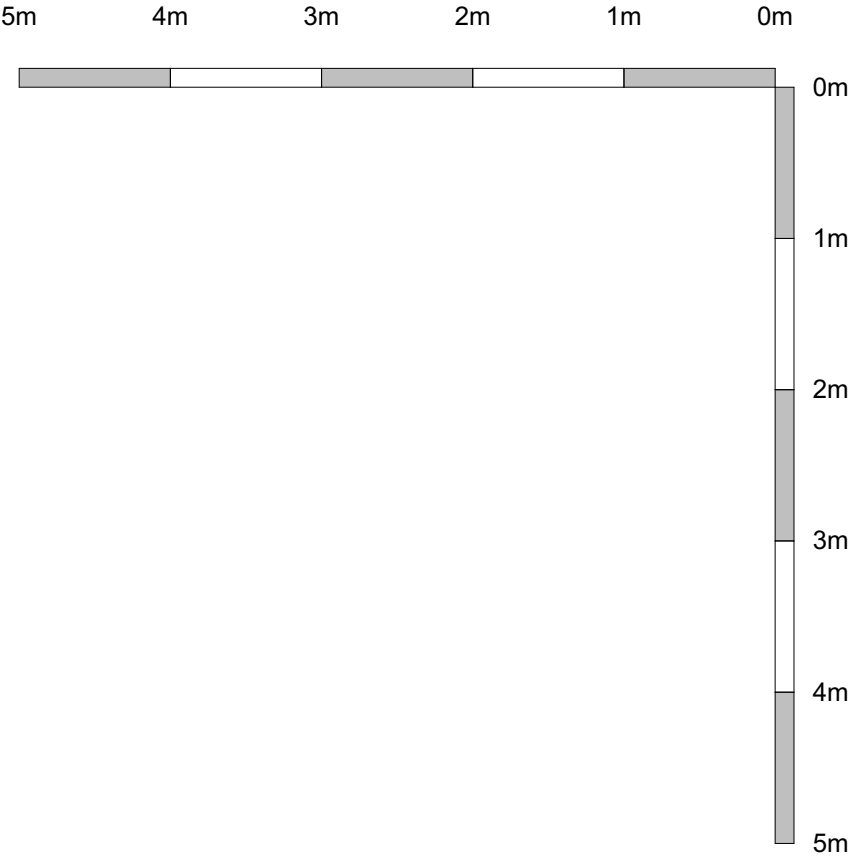

RHS

PROJECT. 7, HITCHIN RD, PIRTON, HITCHIN, HERTS, SG5 3PZ.	SCALE. 1:50 @ A3
CLIENT. R & C PARKER	DATE SEPTEMBER 2025
DRAWING No. B S H - 0 5	DRAWN. IAN BARNETT

TITLE.
PROPOSED REAR AND RHS ELEVATIONS

59 Ditchfield Road, Hoddesdon, Herts. EN11 9HS
Tel. (01992) 421575, Fax. (01992) 410051, Mob. 07790 102611
Email. ian.barnett2@ntlworld.com

NOTES: CONTACT IAN BARNETT IMMEDIATELY AND BEFORE PROCEEDING WITH CONSTRUCTION IF THERE ARE ANY DISCREPANCIES
THIS DRAWING IS THE PROPERTY OF IAN BARNETT UNLESS OTHERWISE AGREED

ADTC
PLANNING DESIGN VISUALISE
TECHNICAL

IAN BARNETT
ARCHITECTURAL DESIGNER +
TECHNICAL CONSULTANT