

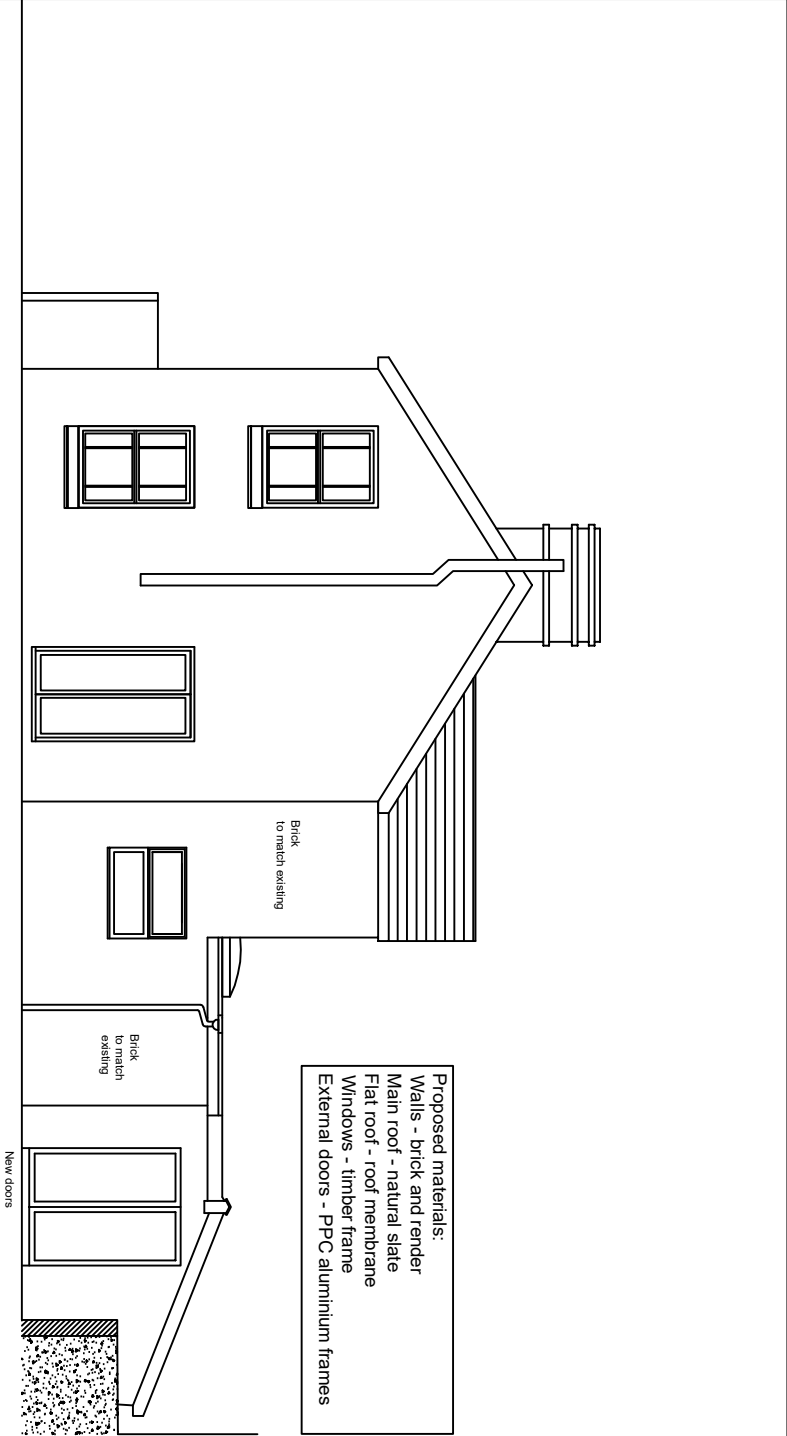



DO NOT SCALE FROM THESE DRAWINGS.
DESIGN IS DEPENDANT ON INFORMATION CURRENTLY AVAILABLE
AND IS SUBJECT TO CHANGE THROUGHOUT DEVELOPMENT
PROCESS.

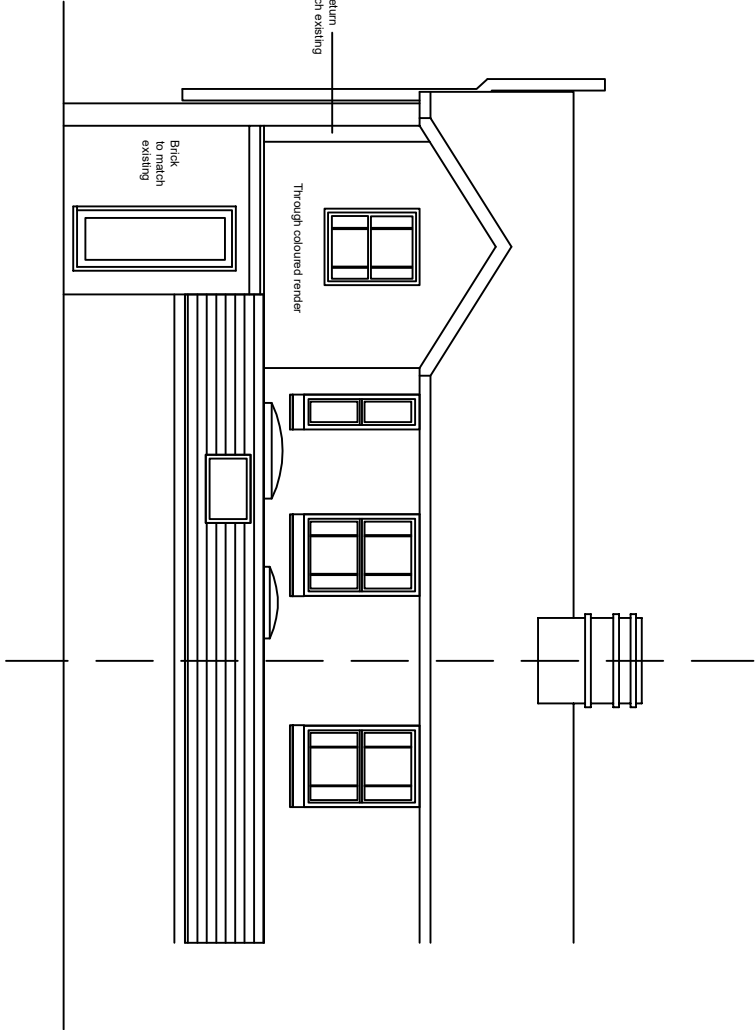

Proposed Elevation C

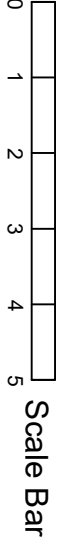

Proposed Elevation D

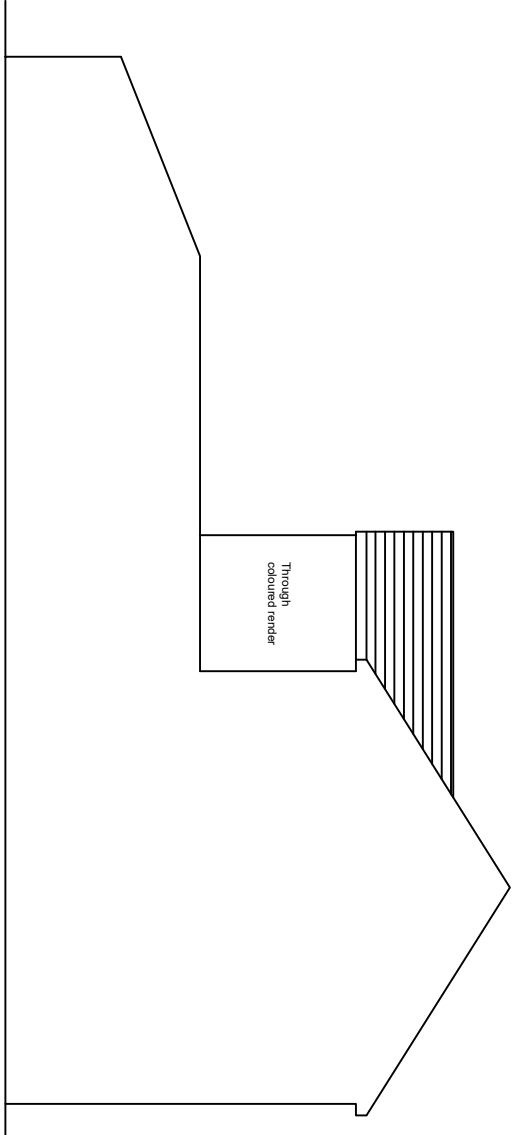

Sectional Elevation E

Drawing Title
PROPOSED ELVATIONS
Ground & First Floor Extensions
77 Back Street
Ashwell, Herts SG7 5PG

Drawing No. 006
Job Code HBST/25
Date June 25

Revision
Scale 1:100

Andrew Mellor RIBA
25 New Road
Melbourn
Royston
Herts SG8 6BX