
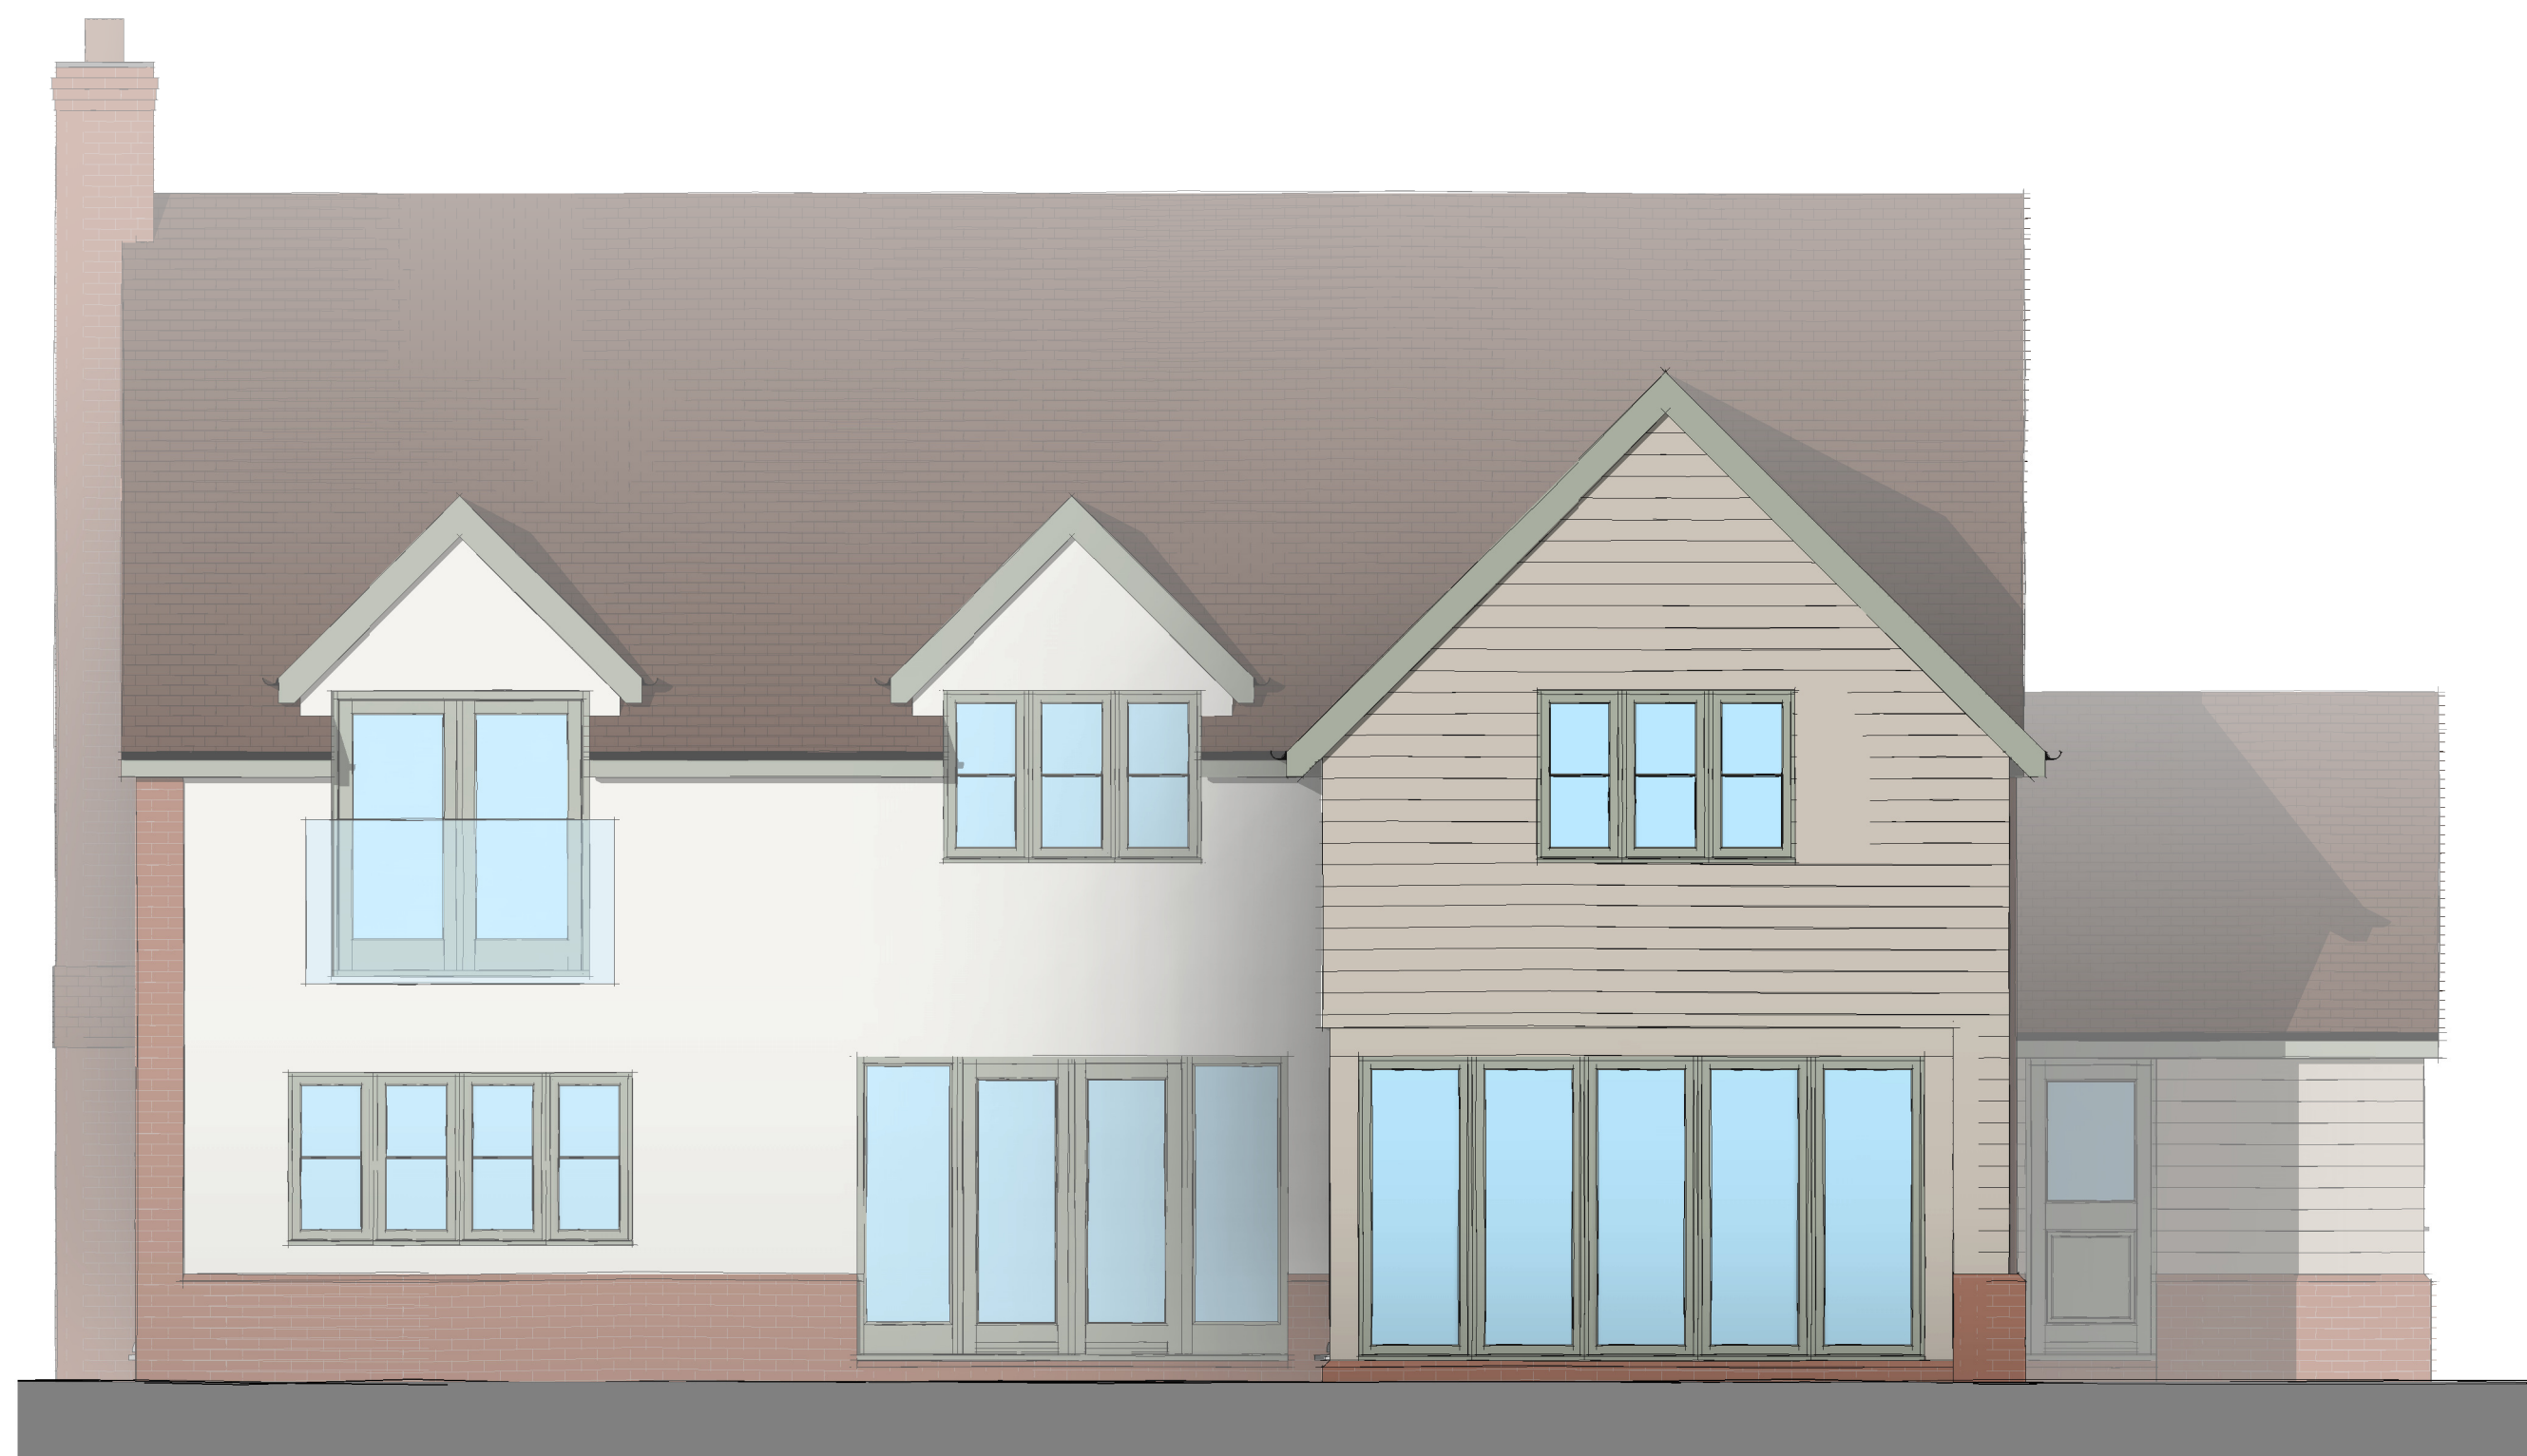


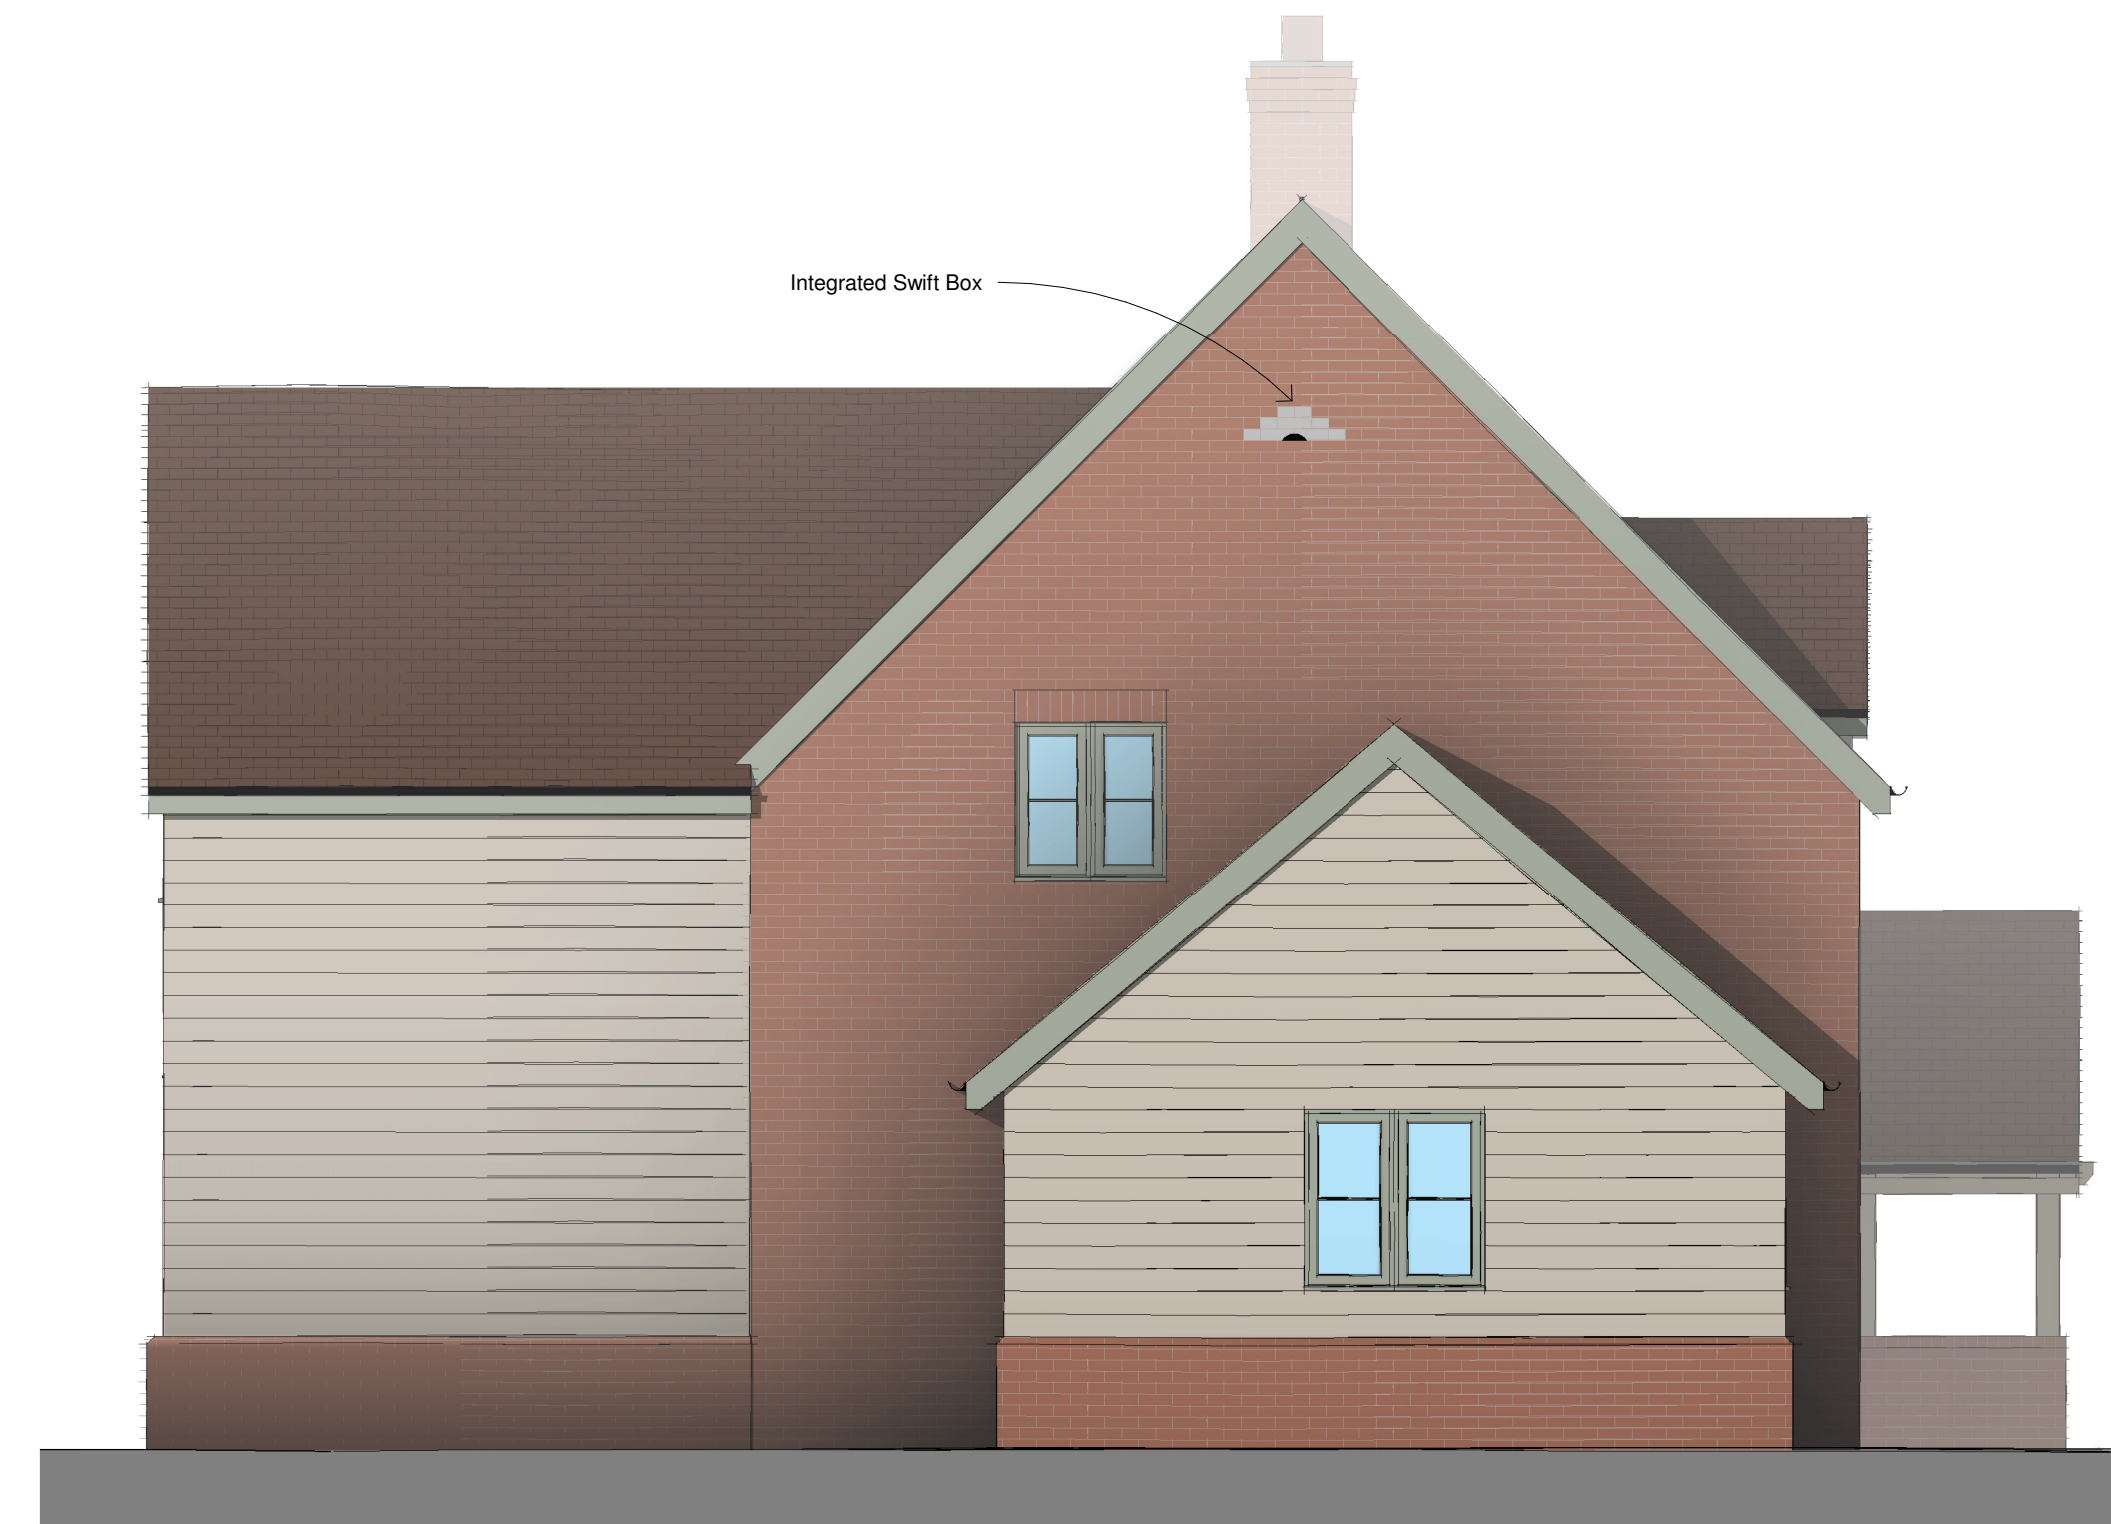

EXTERNAL MATERIALS:	
External Walls	- Red clay facing brick plinth. - Natural coloured render. - Oak feather edge cladding.
Pitched Roof	- Clay plain tiles.
Fascia	- Painted timber.
Windows	- Painted timber.
Front Door	- Painted Timber
Glazed Doors	- Painted timber.
Rainwater Goods	- UPVC
Canopy Framing	- Oak

[illegible]

Issued for: **PLANNING**

Project/Client:	Project No:
Proposed New Dwelling, Land to West of Venton, Green Acres, Lilley	Project Number
	Dwg No:
	A106
	Rev:

Drawing:	Scale:
Proposed Elevations	1 : 50 @A1
	Drawn By: Date:
	Author
Checked By: Date:	
Checker	



D.Chandler Architectural Design Ltd
61 Gernon Road, Letchworth, Hertfordshire, SG6 3HS
daniel@dcarchitectural.org - Tel: 01462 640650 - M: 07901864742