
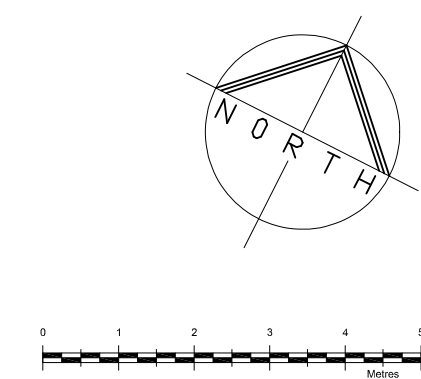
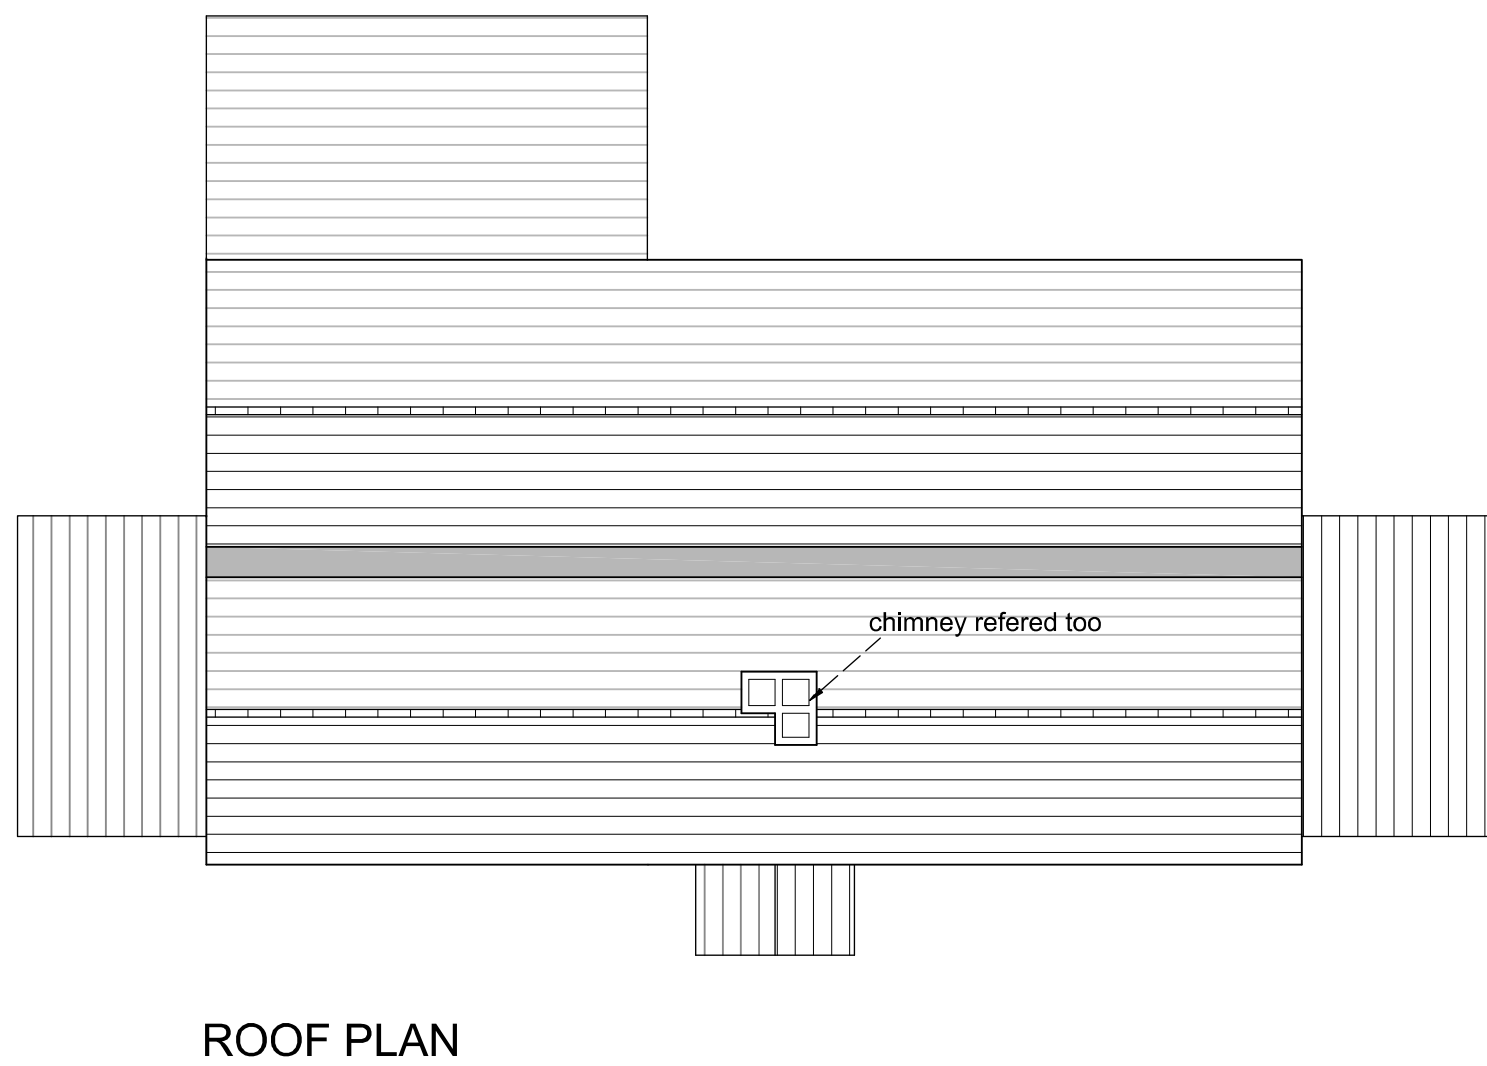


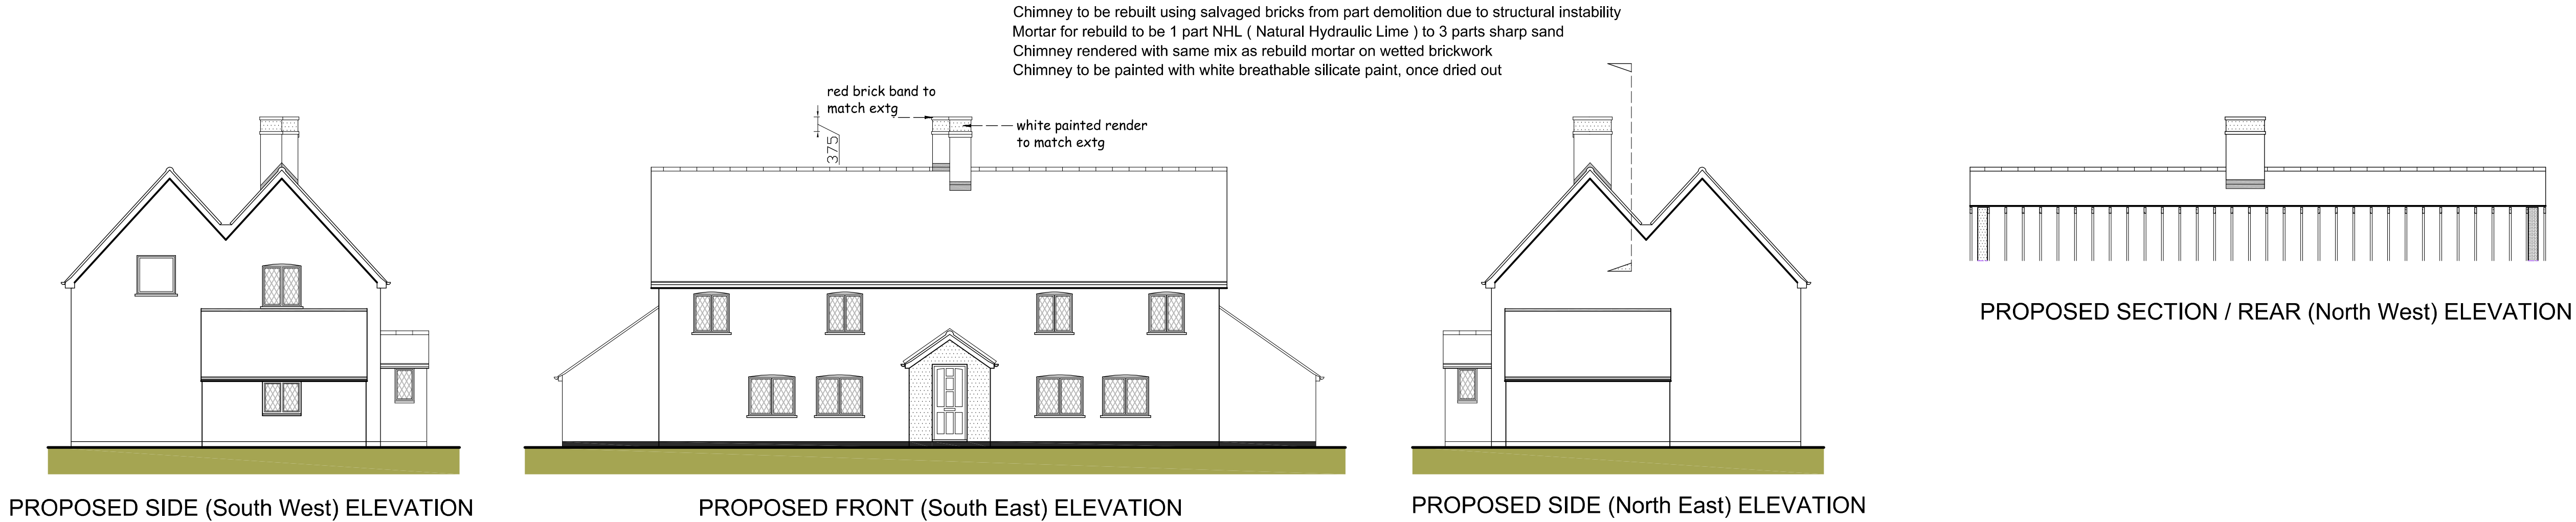

Project

PROPOSED REBUILDING AND
REPAIR OF EXISTING CHIMNEY
AT ST HUGHES COTTAGE,
82 - 83 LUTON ROAD,
COCKERNHOE GREEN,
LU2 8PY

Client

MR RICHARD MULLER

Drawing

EXISTING & PROPOSED
ELEVATIONS

Scale 1:100 @ A1 Drawn C.R.

Checked Date May 26

Drawing No.

HUG/CH/26/02

This drawing and design is copyright and must not
be reproduced in part or in whole without prior
written consent. Contractors must verify all
dimensions on site before commencing work