
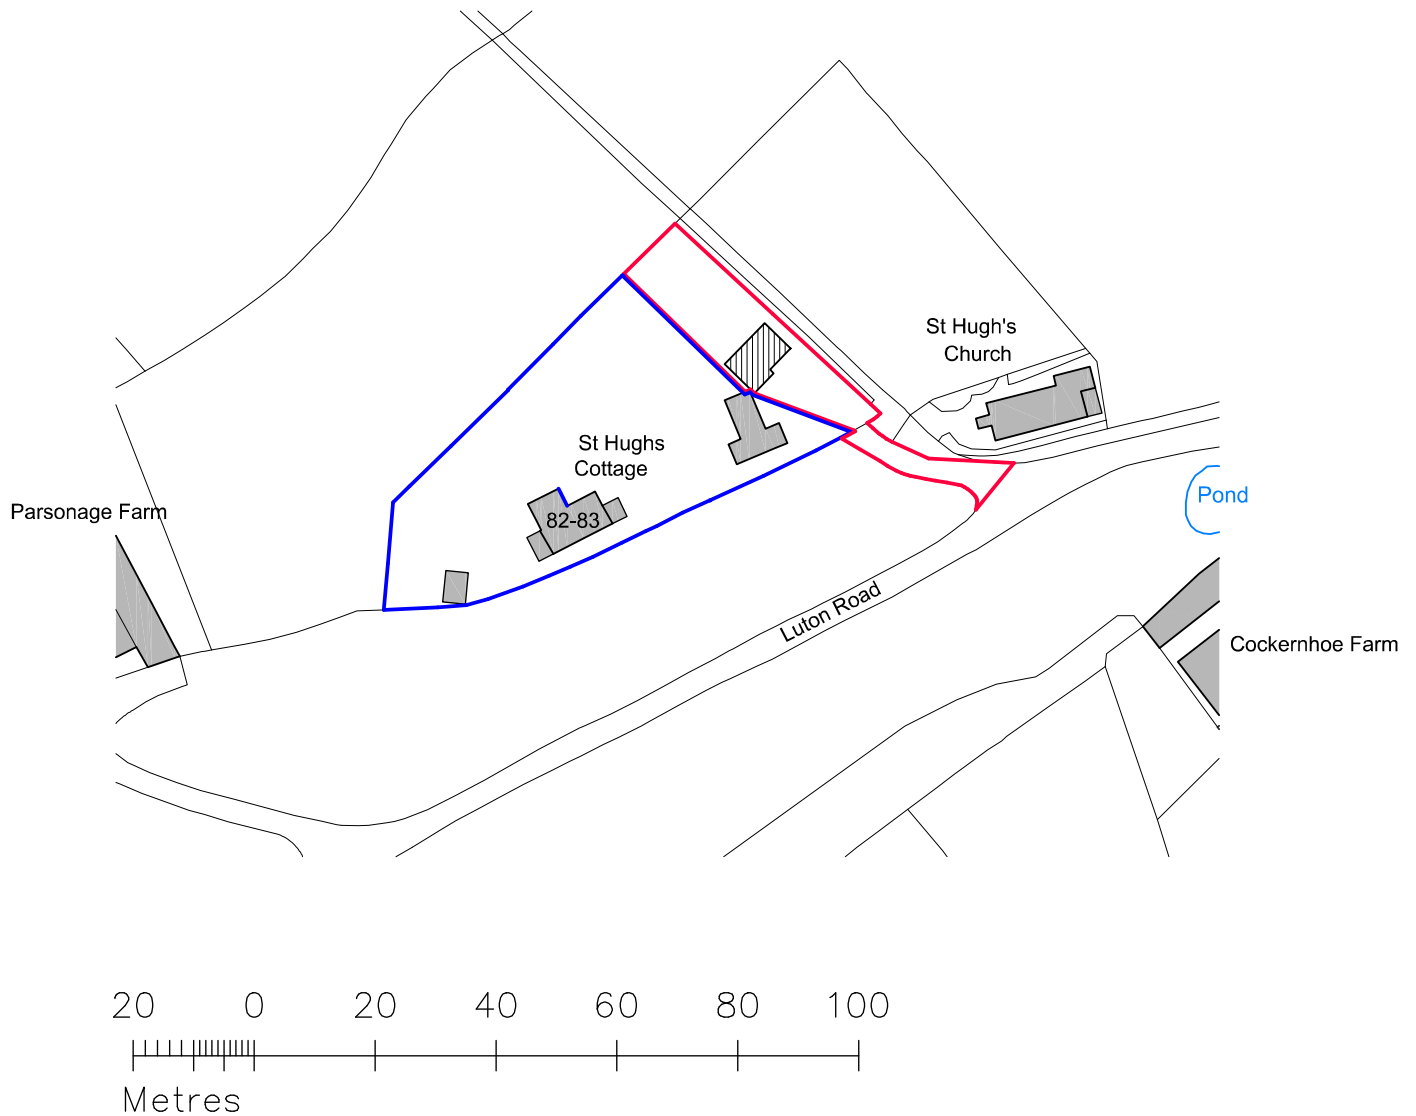


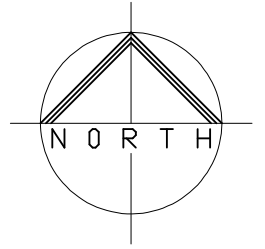

LOCATION PLAN 1:1250

**ST HUGHES COTTAGE, 82 - 83 LUTON ROAD,
COCKERNHOE GREEN, LU2 8PY**

Drwg No HUG/26/01