



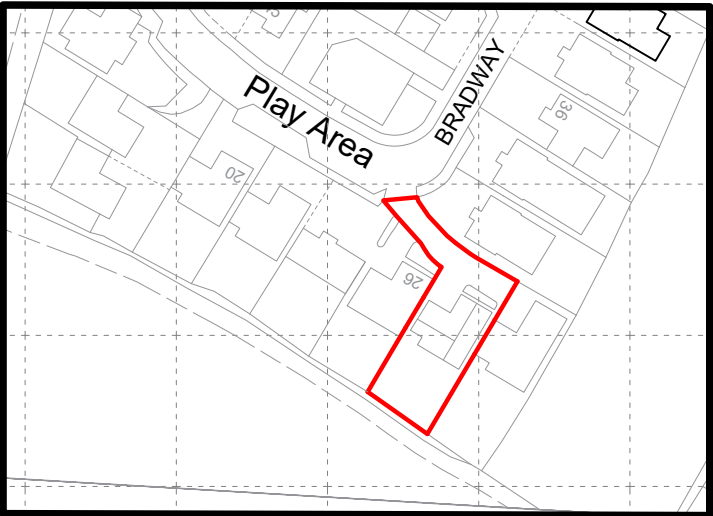

© Crown copyright 2025 Ordnance Survey 100053143

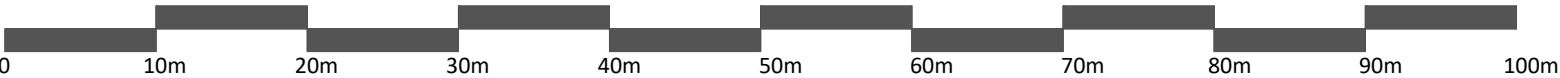


Site Map  
1:500



© Crown copyright 2025 Ordnance Survey 100053143



Block Map  
1:1250

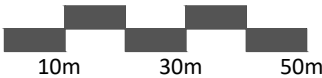

# LEGEND

Property Boundary

Proposed development

GENERAL NOTES:

- Prepared primarily for planning permission purposes unless agreed otherwise.
- May be used as base construction geometry where expressly agreed.
- Measurements Based on 3D laserscanned measured survey unless completed otherwise.
- All dimensions and levels to be verified on site by contractor.
- Not construction details or methods.
- Structural design by separate issued structural drawings/calculations.
- Building Regulations compliance by separate BC documentation.
- Do not scale from drawings unless for planning purposes.
- Services shown are indicative only.
- Contractor responsible for setting-out, workmanship, sequencing.
- © SS Designs Ltd. Use limited to project and site stated.