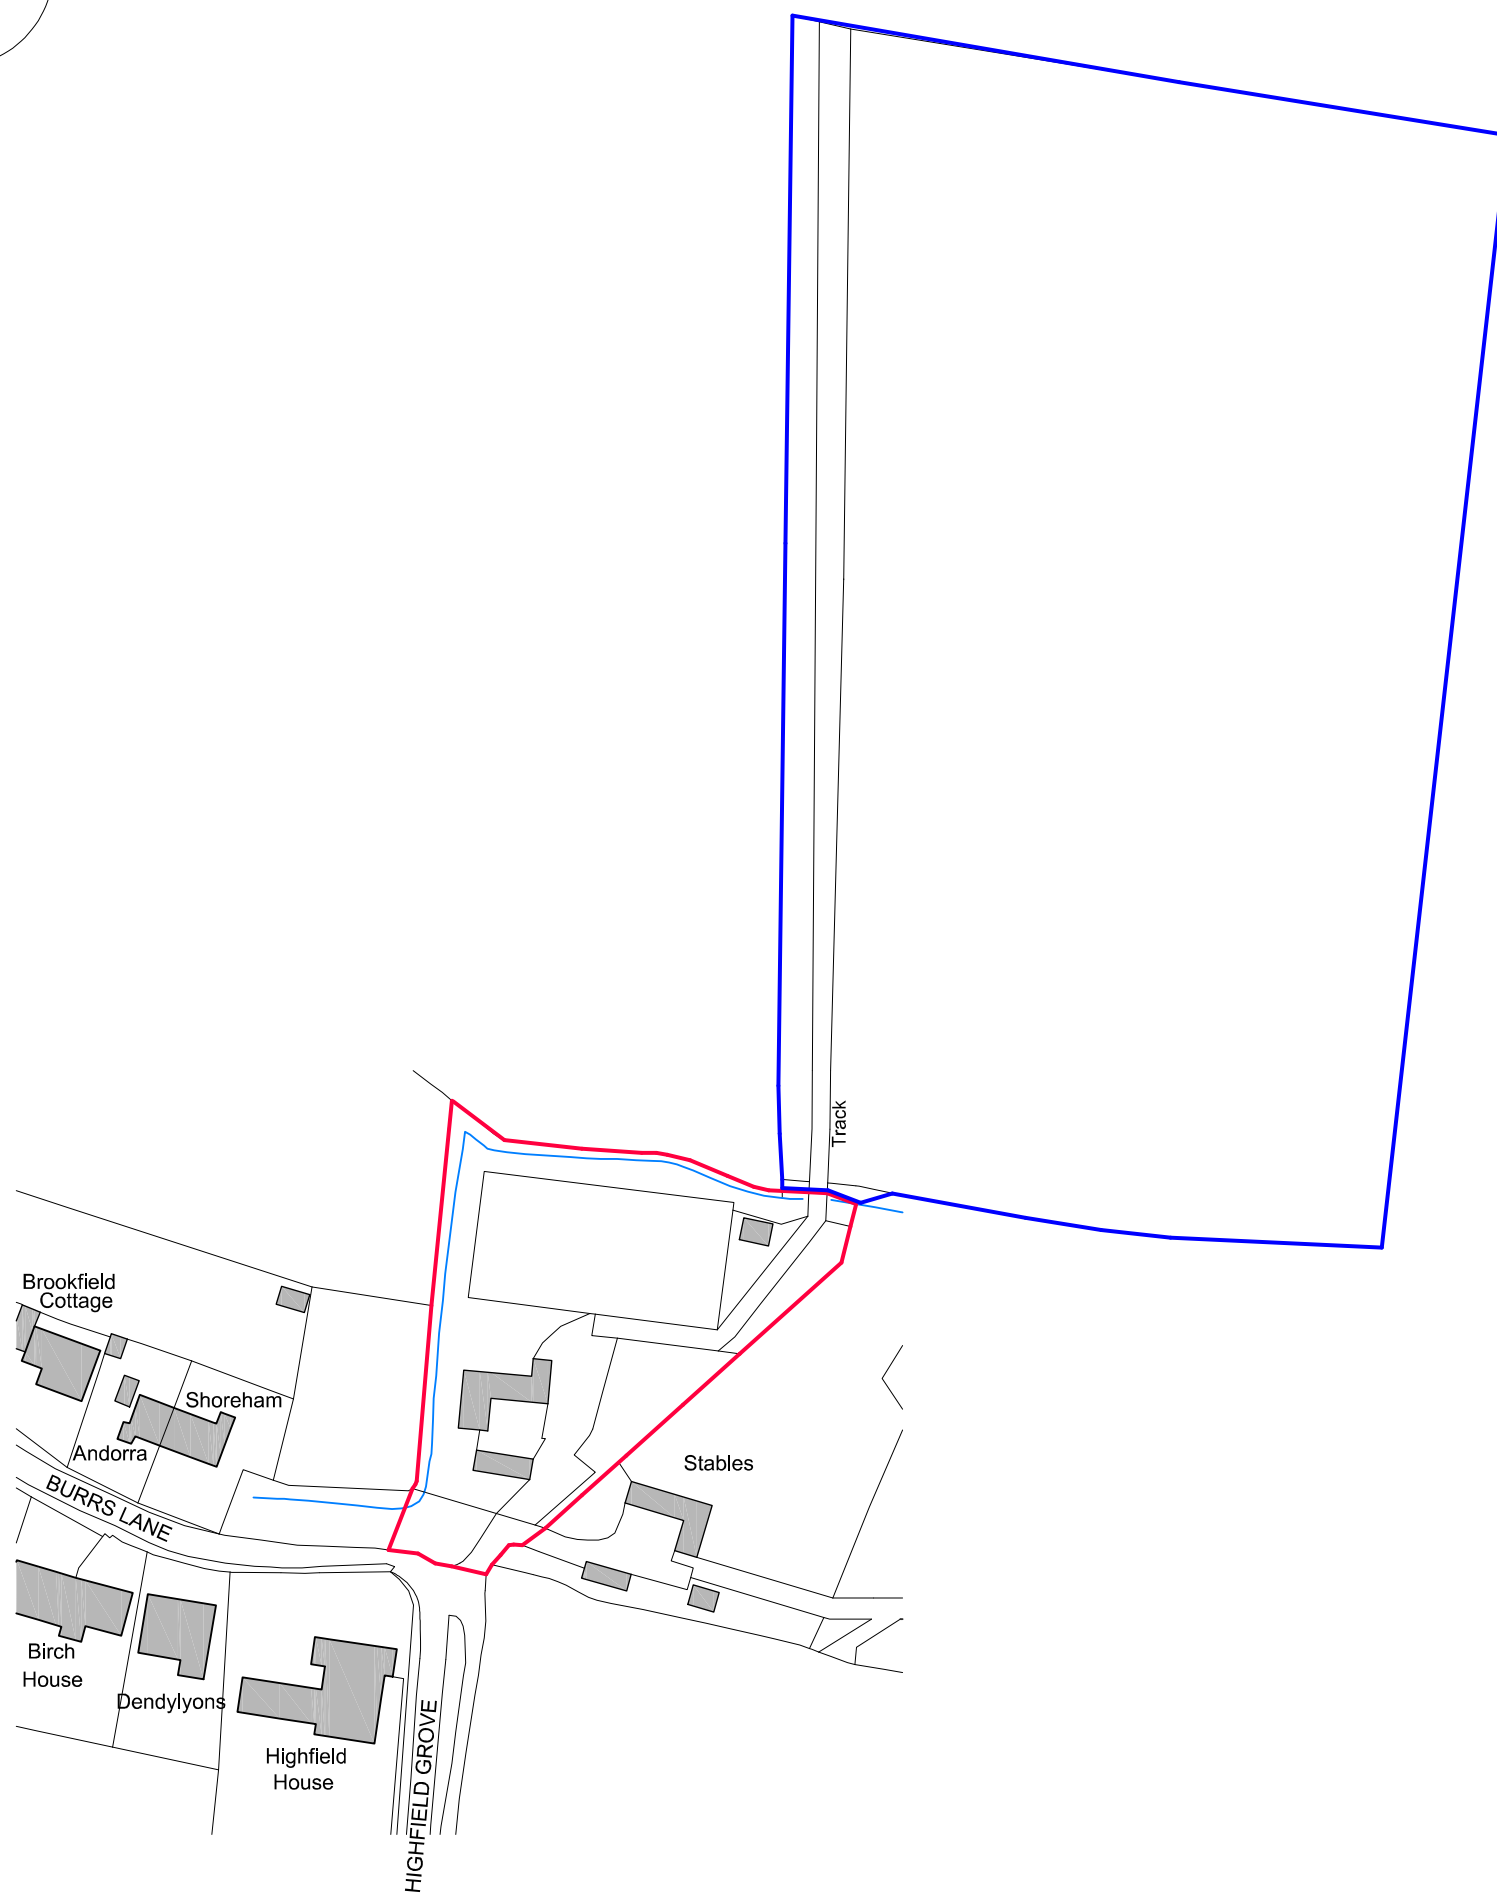
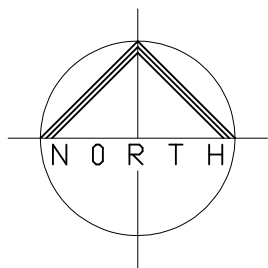


LOCATION PLAN 1:1250

PROPOSED DETACHED DWELLING ON
LAND AT BURRS LANE, BARKWAY,
HERTS SG8 8EP