




SITE LOCATION PLAN (1:1250)

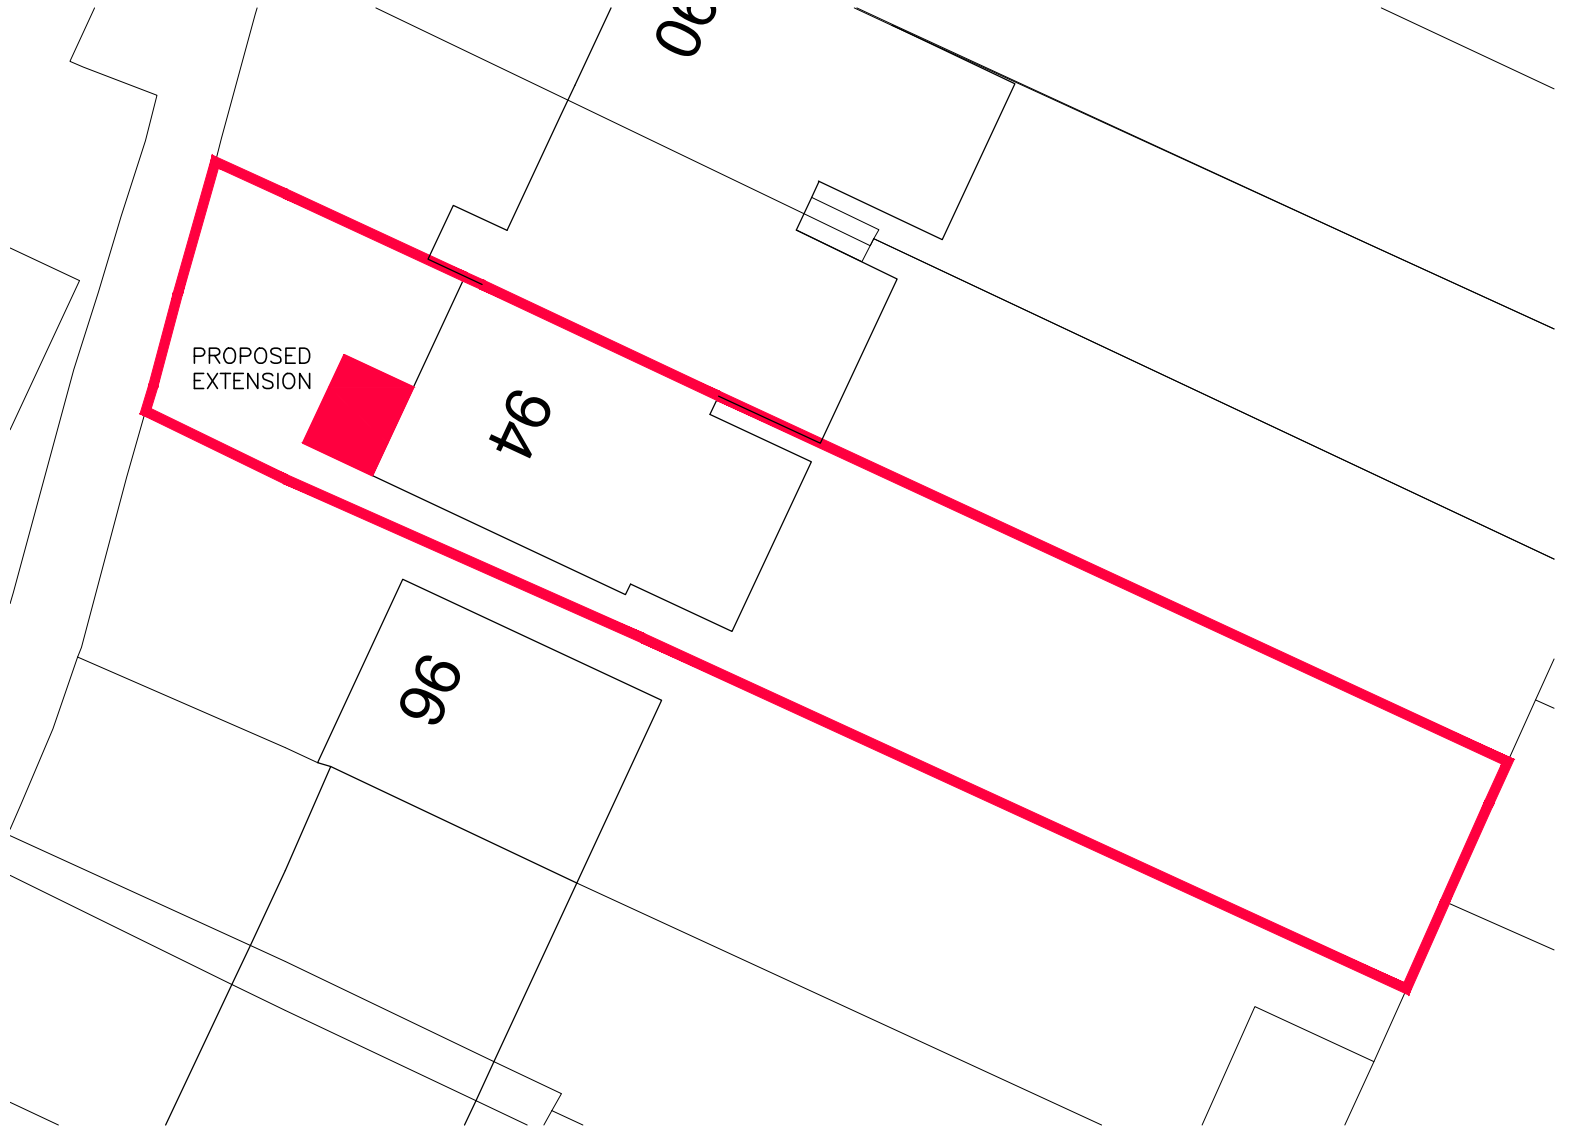

SITE BLOCK PLAN (1:200)



NOTES AND REVISIONS

All stated dimensions must be verified on site. Lobs Design must be advised of any discrepancies.
This drawing must be read together with the specification/Bill of Quantities and related drawings.


This drawing is for the purpose of obtaining Planning & Building Regulations Approval only. Should the contractor use them to build from then they assume full responsibility for the design.

REV	DESCRIPTION	DRWN	DATE	REV	DESCRIPTION	DRWN	DATE
-	-	-	-	-	-	-	-
1:1							

Client
94 Hallmead
Letchworth Garden City
Herts, SG6 4BJ

Project
Single Story Front Extension

Drawing Title Location and Block Plans			
Proposed			
Scale	Date Nov 2025	Drawn KRL	Checked
Project No LD803	Drawing No P01	Revision	

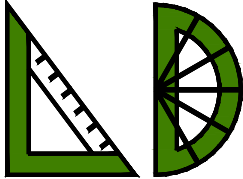

LGCHF Garden City
Heritage Awards
Winning Designer

Lobs Design

Architectural Services
Devonshire B.C.
Works Road,
Letchworth Garden City
Hertfordshire, SG6 1GJ
T: 01462 488212
M: 07960 006077
E: info@lobs-design.co.uk