


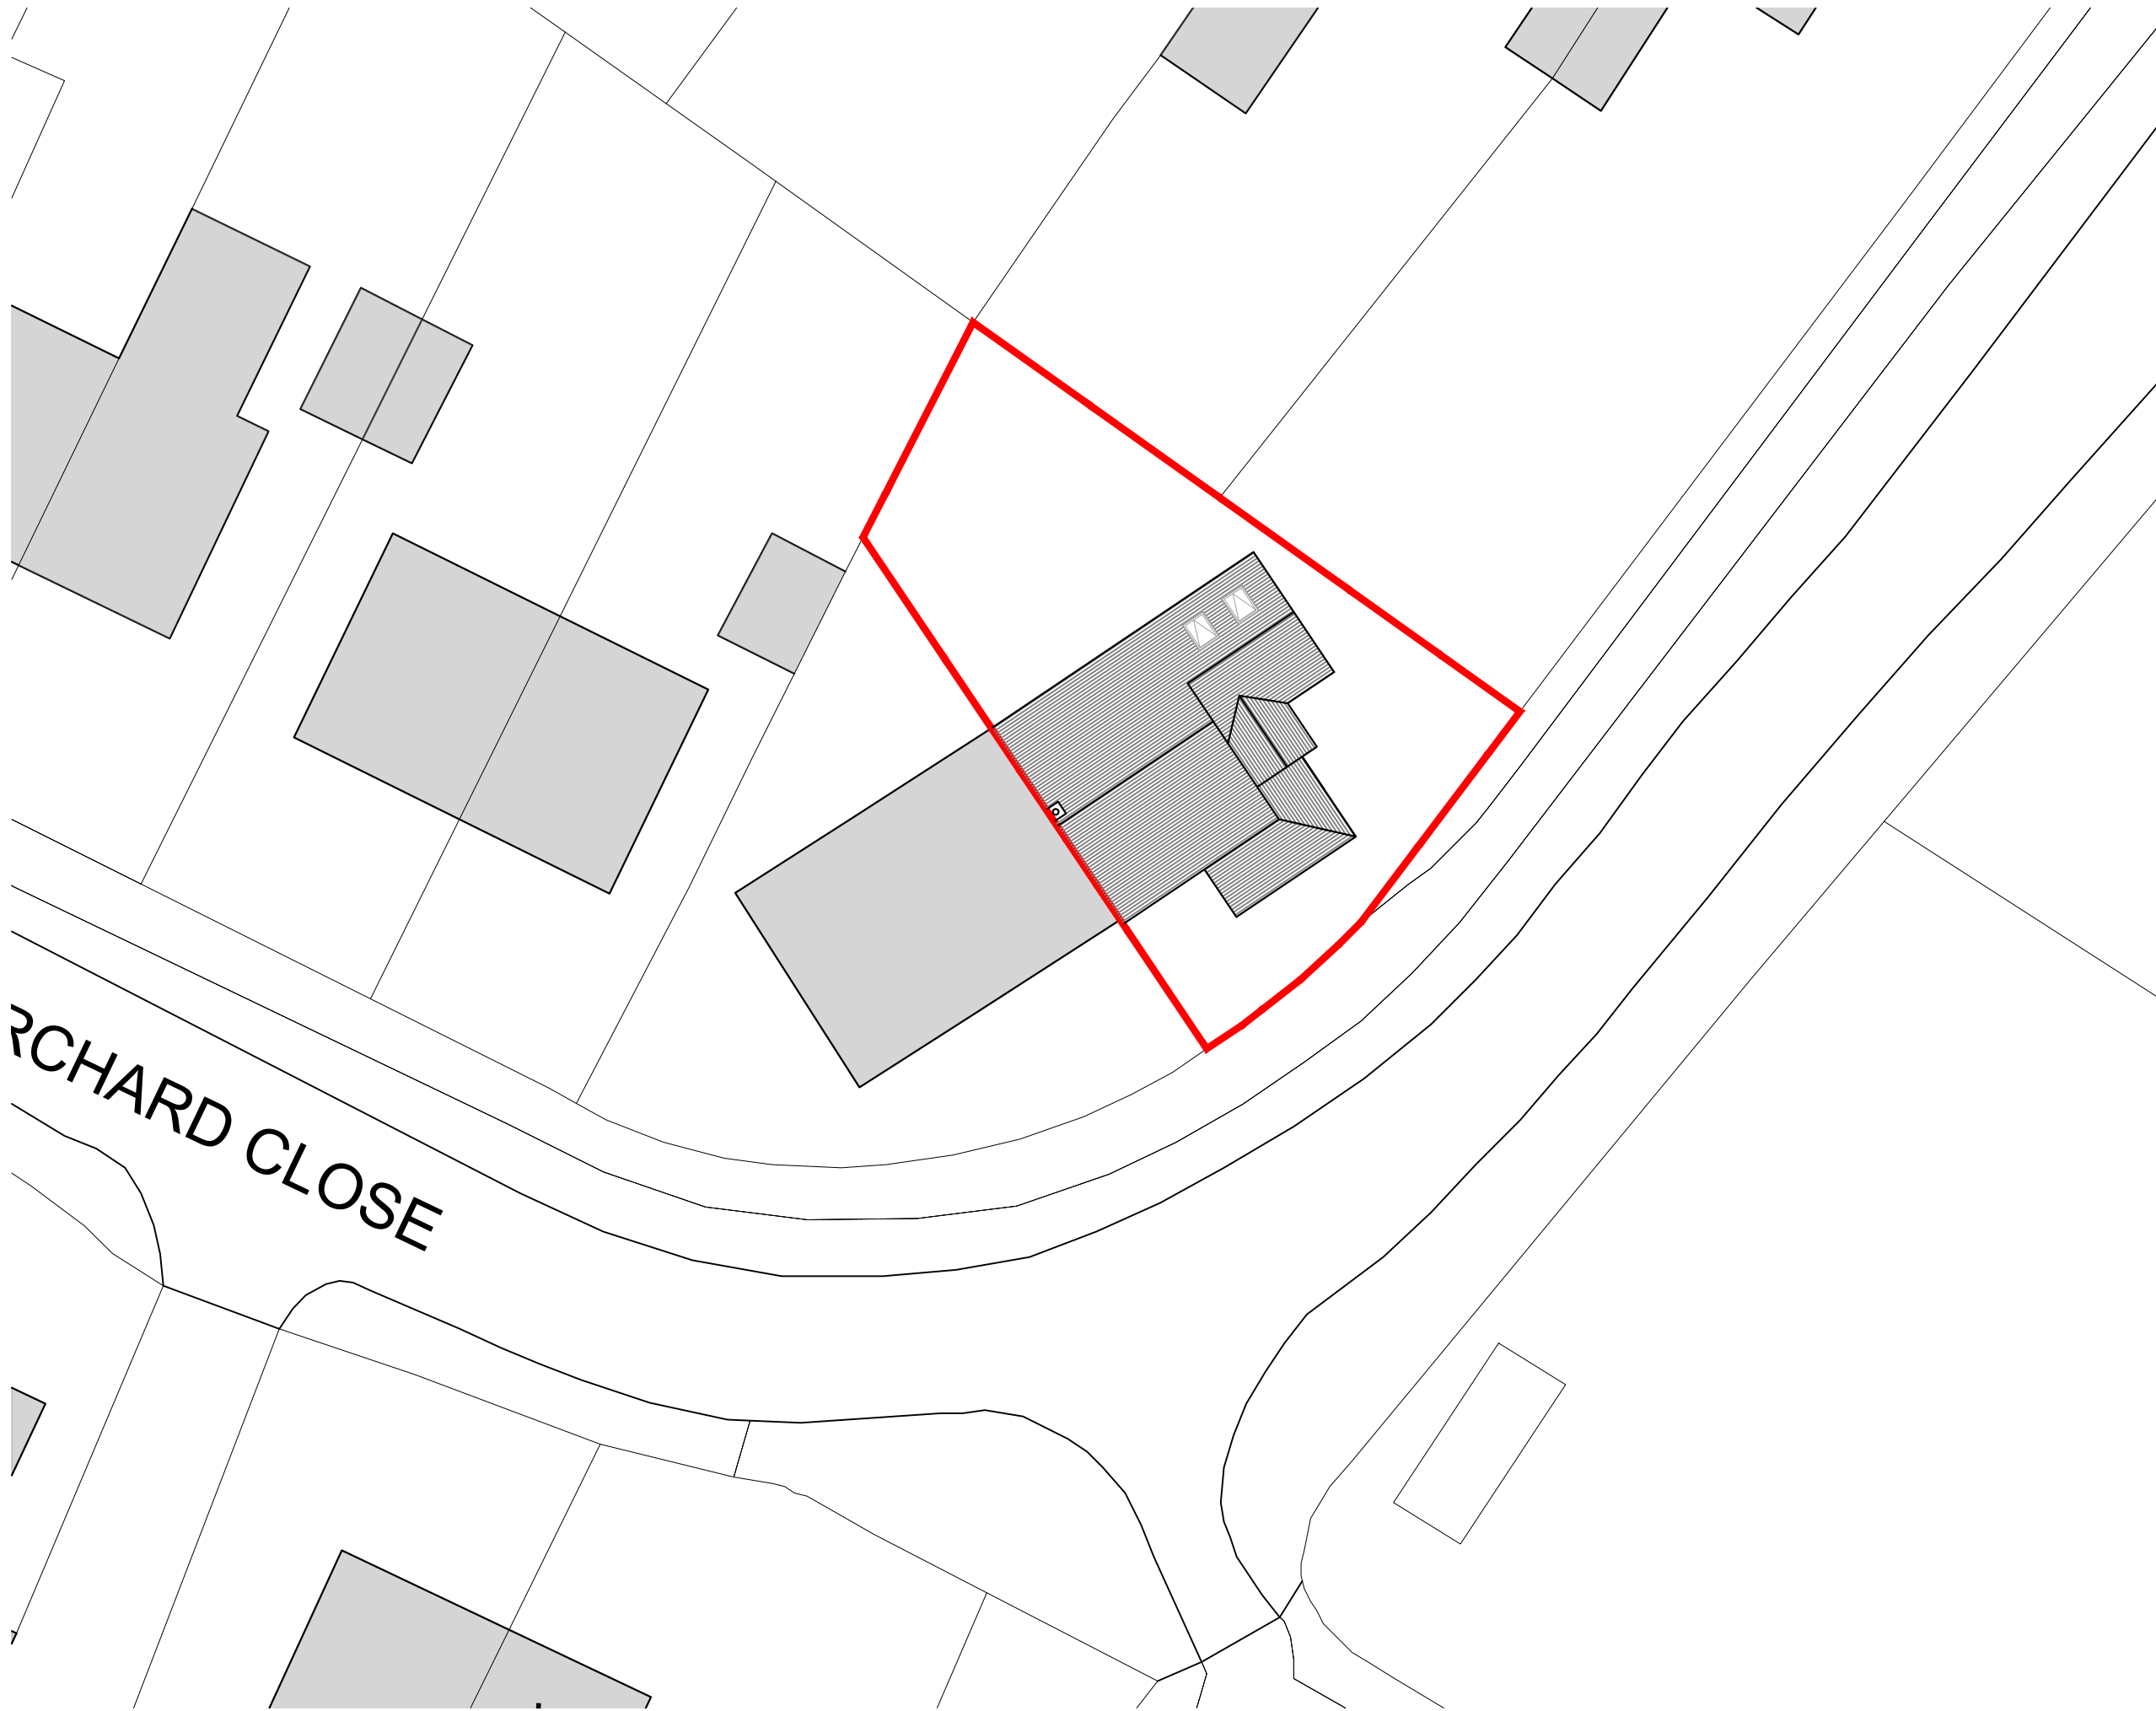

FOR PLANNING

Location
2 ORCHARD CLOSE
ST. IPPOLYTTS

Title
BLOCK PLAN

Scale	Drawn	Checked	Date
1:200 @ A3	SB	HE	JUN 24
Drawing Number			Revision
1569_YPUK_P002			P3

