
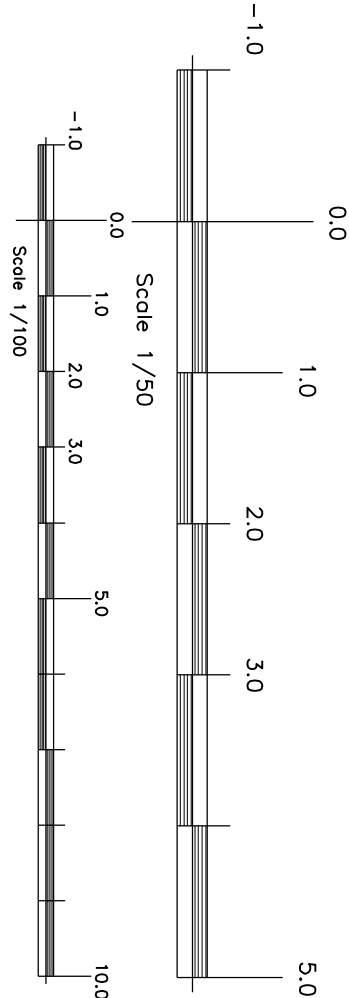
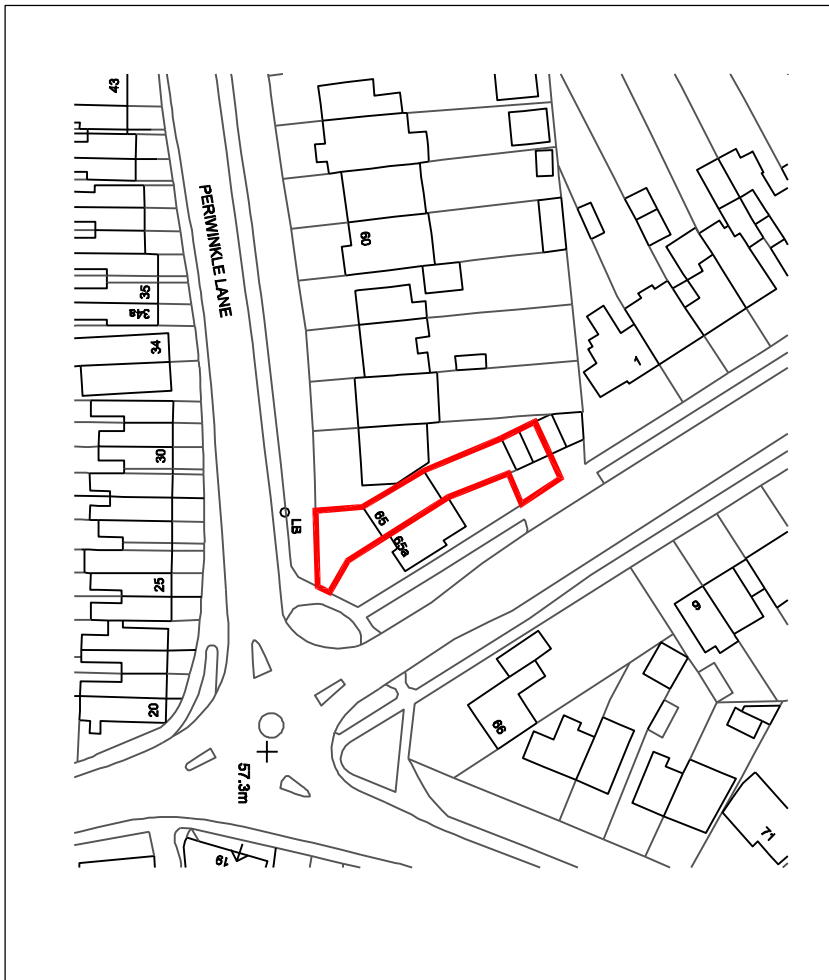
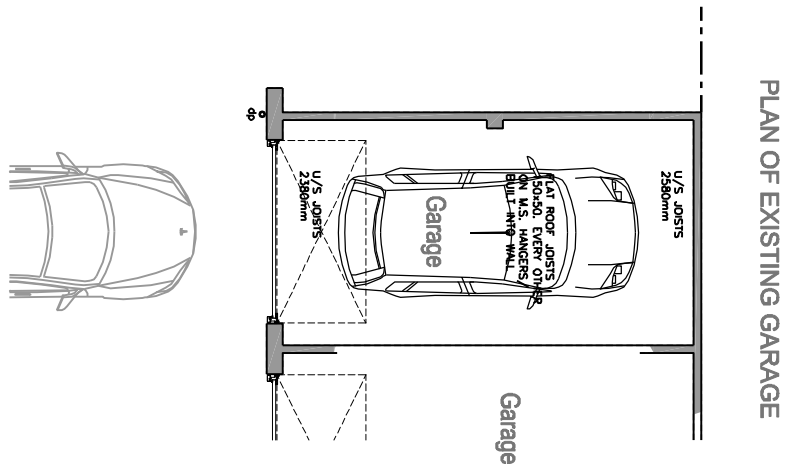
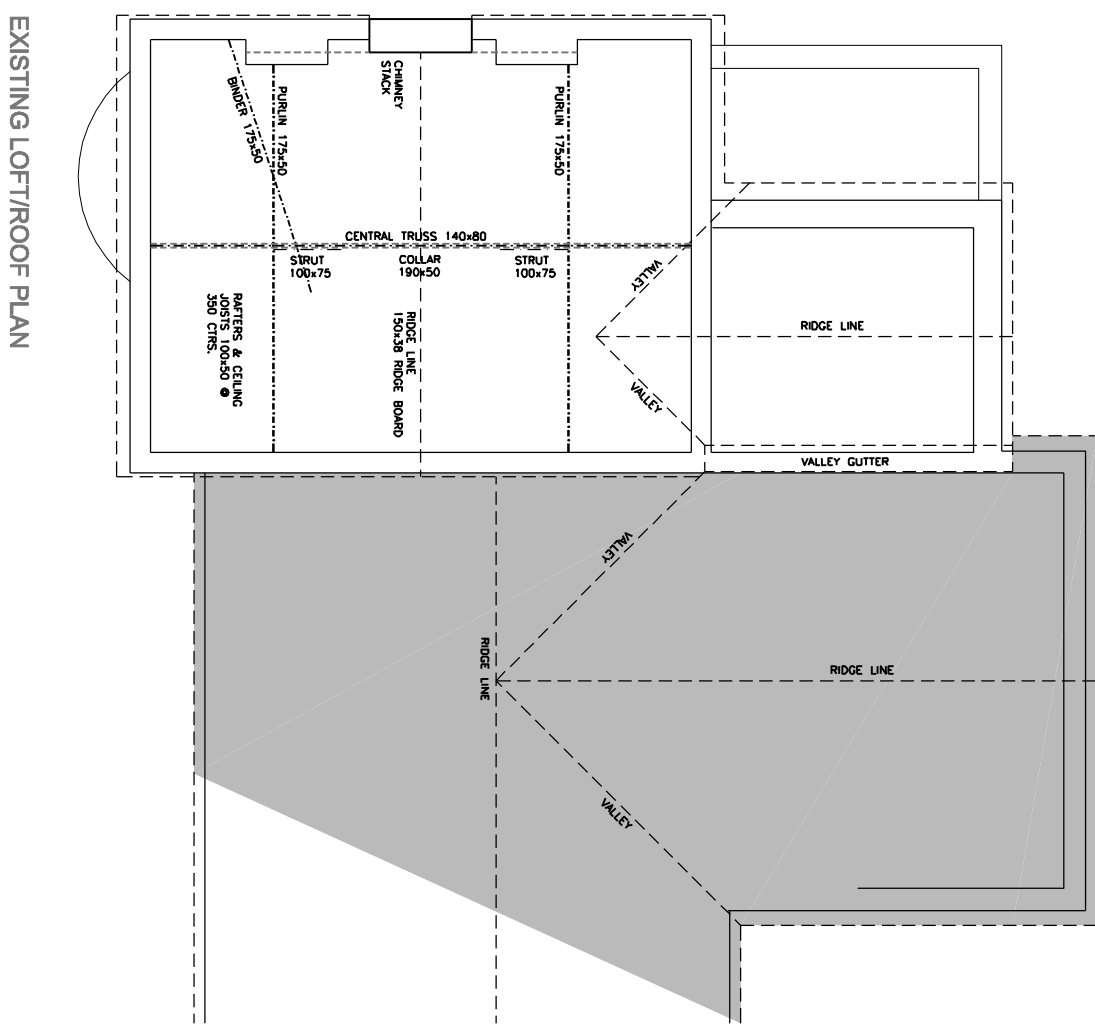
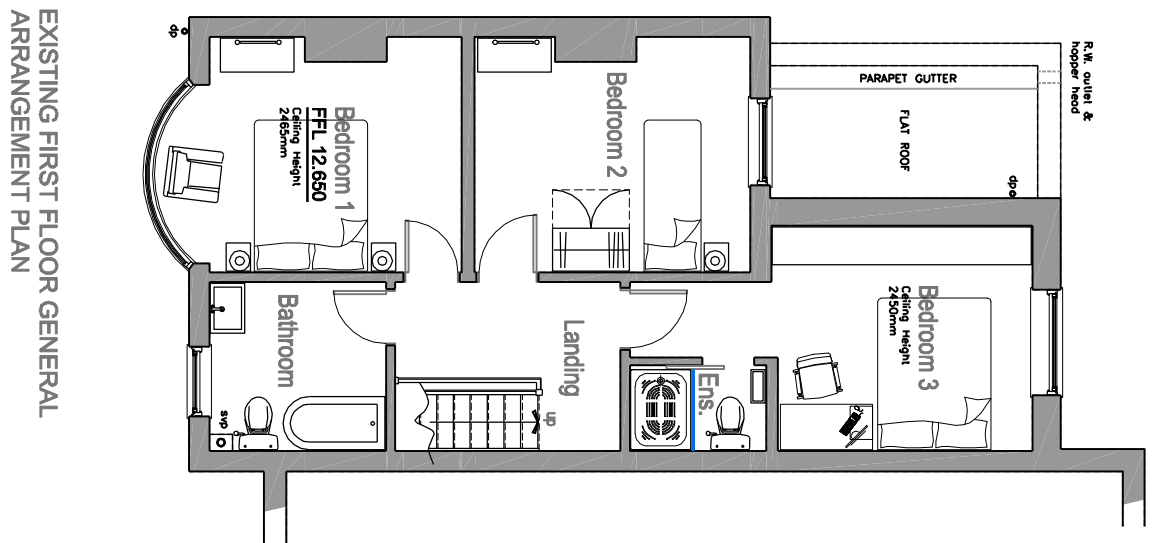
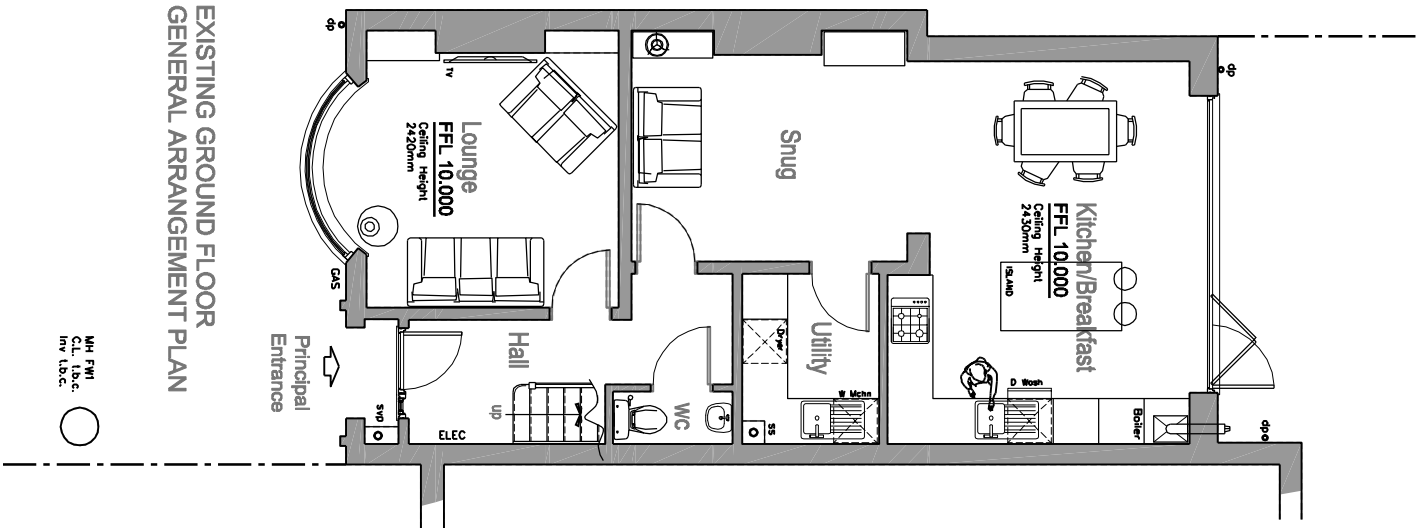
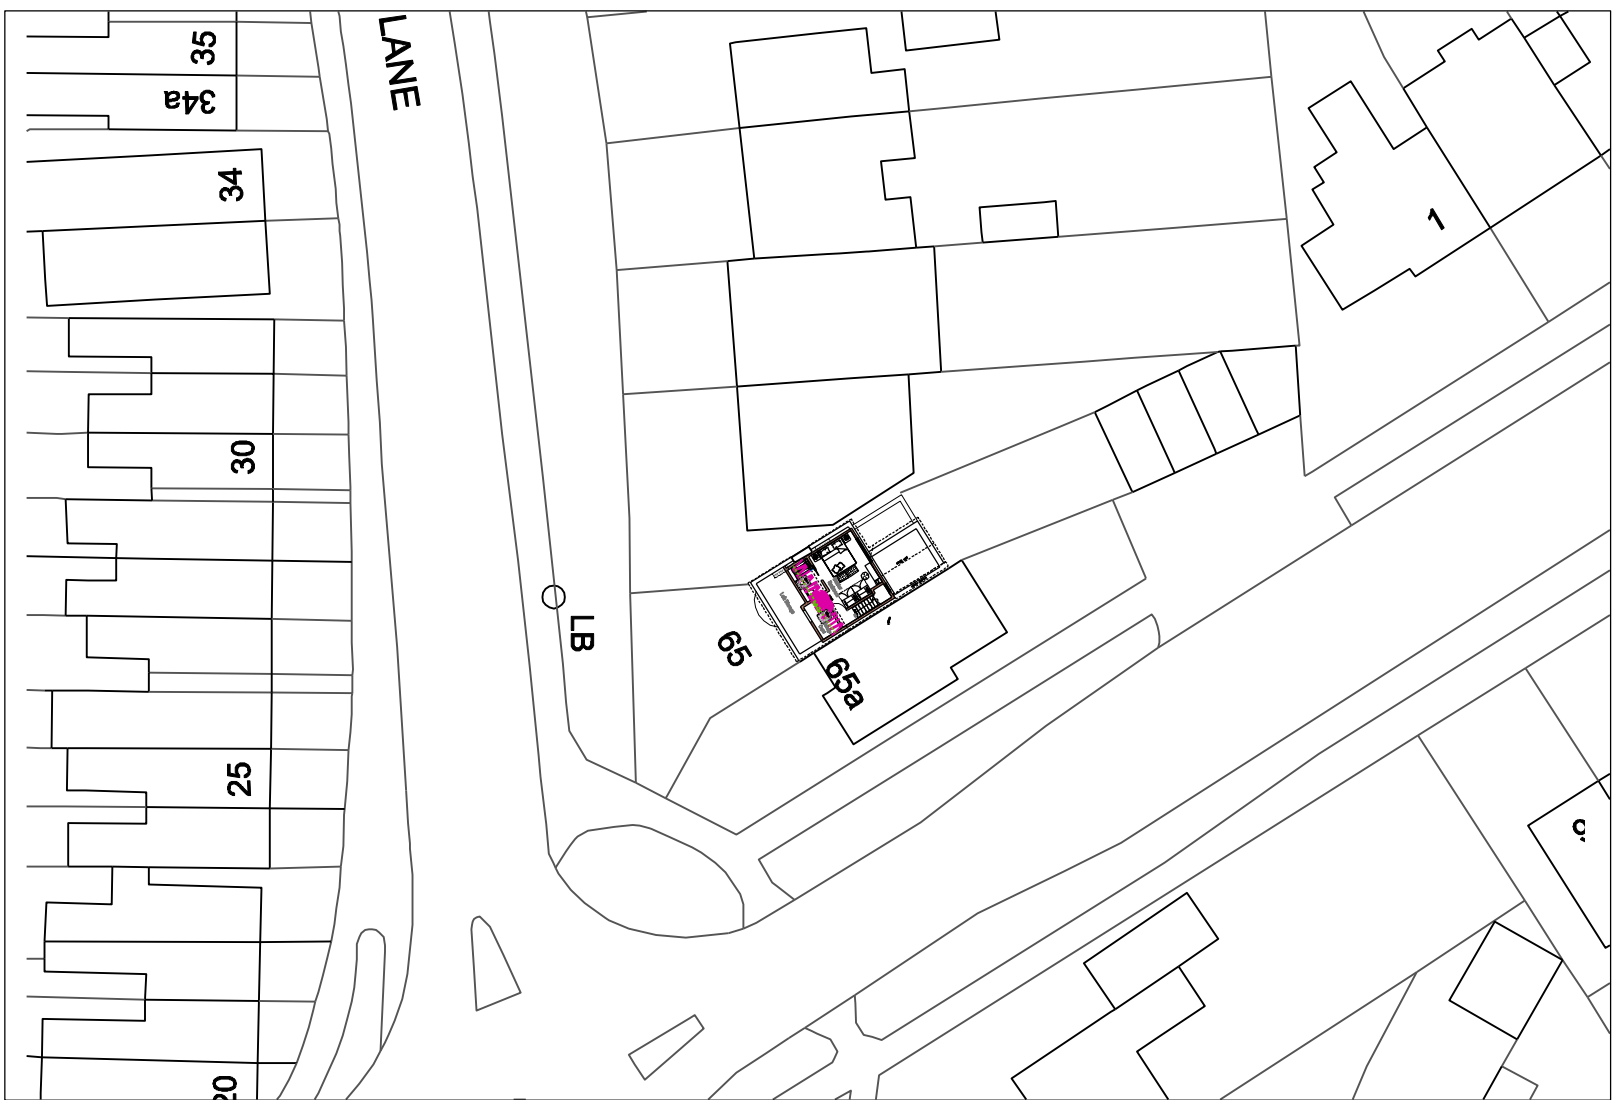
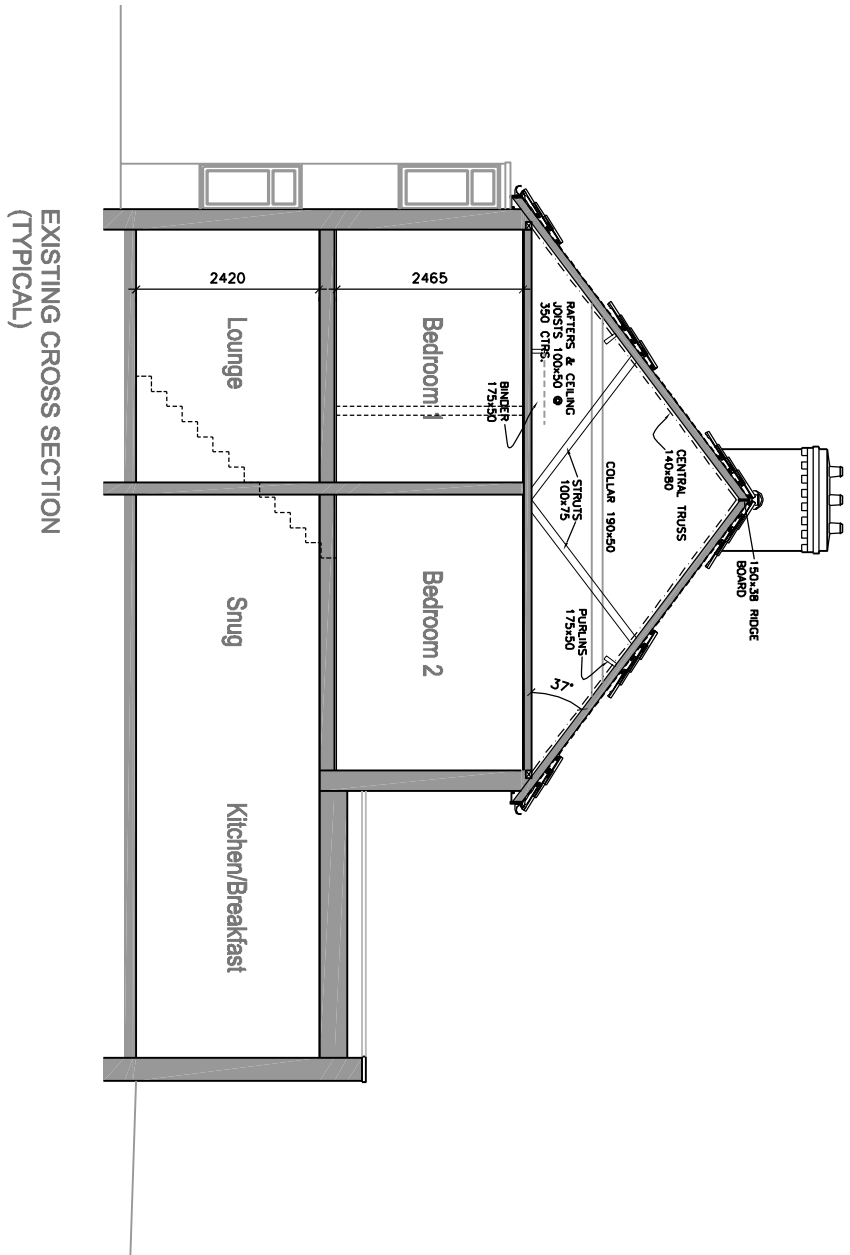
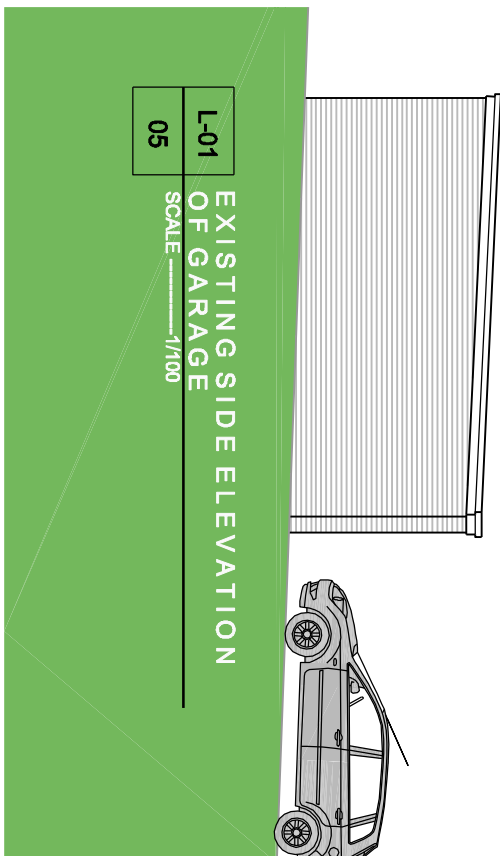
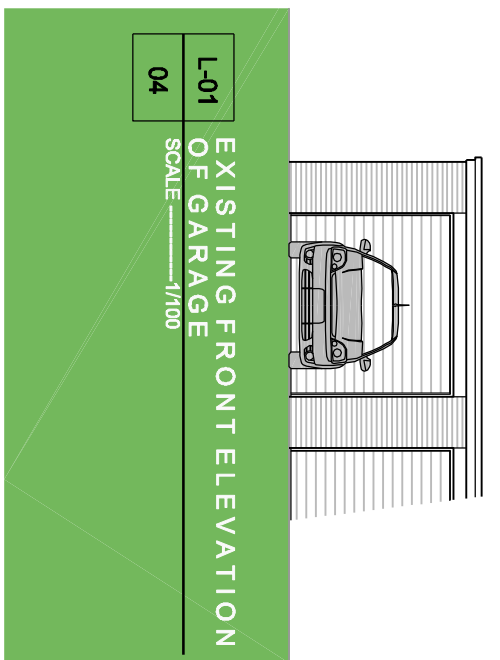


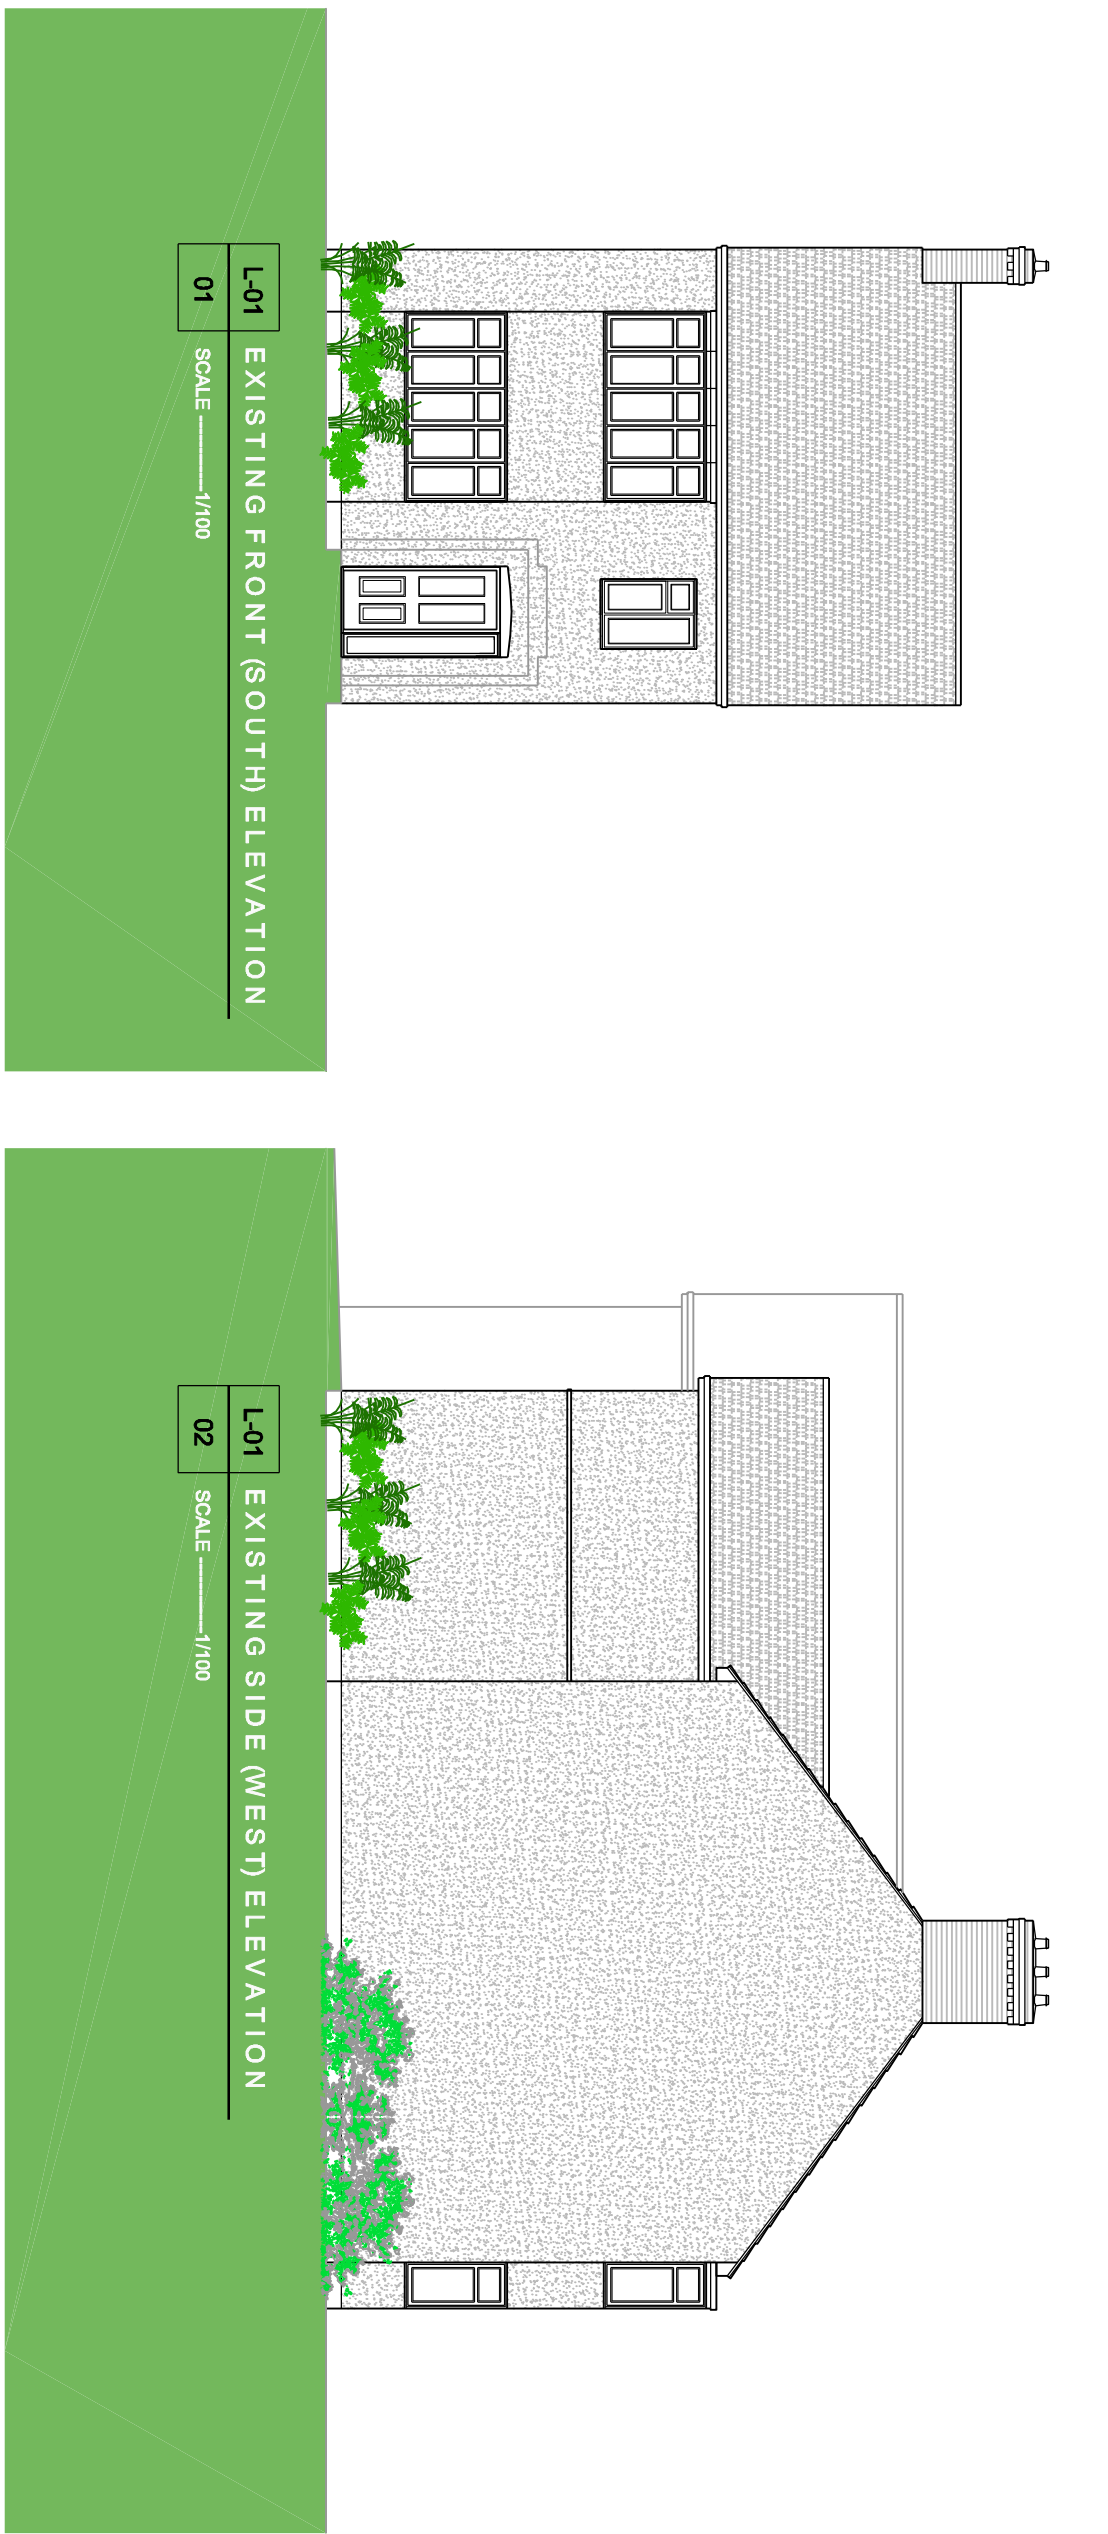

ALL DIMENSIONS AND LEVELS ARE SUBJECT TO A THOROUGH AND ACQUAINT ON SITE CHECK BY THE CONTRACTOR PRIOR TO THE COMMENCEMENT OF ANY WORKS.

ALL SIZES OF STRUCTURAL COMPONENTS ARE TO BE VERIFIED BY A STRUCTURAL ENGINEER.

ELECTRICAL INSTALLATION OR MODIFICATIONS, MATERIALS AND WORKMANSHIP SHALL BE IN ACCORDANCE WITH THE RELEVANT BRITISH STANDARDS AND CODES OF PRACTICE AND ARE TO BE VERIFIED BY A QUALIFIED ELECTRICIAN.

THE EDITION OF THE REGULATIONS INCLUDING AMENDMENTS 1 & 2, 17TH EDITION OF THE ELECTRICAL CONTRACTORS ASSOCIATION, THE BUILDING REGULATION LATEST AMENDMENTS.

PLEASE NOTE ELECTRICAL CONTRACTORS MUST BE MEMBERS OF THE NATIONAL INSPECTION COUNCIL FOR ELECTRICAL INSTALLATION & CONTRACTING (NICEIC) & THE ELECTRICAL CONTRACTORS ASSOCIATION.

MECHANICAL INSTALLATION OR MODIFICATION, INCLUDING HEATING & HOT AND COLD WATER AND VENTILATION SERVICES TO BE IN ACCORDANCE WITH THE RELEVANT BRITISH STANDARDS AND CODES OF PRACTICE AND ARE TO BE VERIFIED BY A QUALIFIED MECHANICAL ENGINEER.

THE CLIENT OR APPOINTING AGENT SHOULD ADVISE OF ANY KNOWN COVENANTS.

THIS DRAWING SHOULD BE READ IN CONJUNCTION WITH ALL PLAN DRAWINGS & DOCUMENTS RELATING TO THE WORKS. DO NOT SCALE FROM THIS DRAWING, EXCEPT FOR PLANNING PURPOSES.

CDM Regulations 2015 : Designer's Notes on Significant Residual Risks


1.

These notes relate solely to information shown on this drawing. Only significant risks which are considered to be unusual, or unlikely to be obvious to a competent contractor or other designer will be highlighted. This information may be subject to revision as the design develops.

Refer also to Drawings

VERIFICATION STATUS	Verified by	Date
INFO/DESIGN		
PLANNING		
BUILDING CONTROL		
CONSTRUCTION		

No	Revision	Date	Drn	Chkd

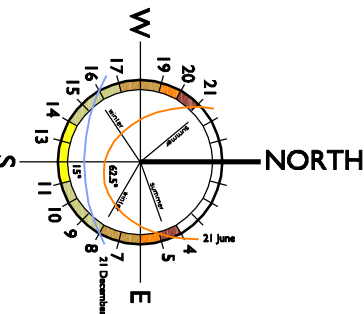

INIGO ARCHITECTURE LTD

L-01

Mr & Mrs Ferguson
Proposed Loft & Garage Conversion

Project Title:
65 Periwinkle Lane, Hitchin
Hertfordshire SG5 1TZ

Existing Ground & First Floor G.A.
Plans & Elevations, Site Location And Block Plans

Tel: 01462 654805

THE FHS IS STATION ROAD, LONERS, GROUNDWORKS, STONEA

E-mail: info@ingosarchitecture.co.uk