



Rustling End Farm Cartshed
DWG:REF-CS-003-ELEV

REV B1


ELEVATION A

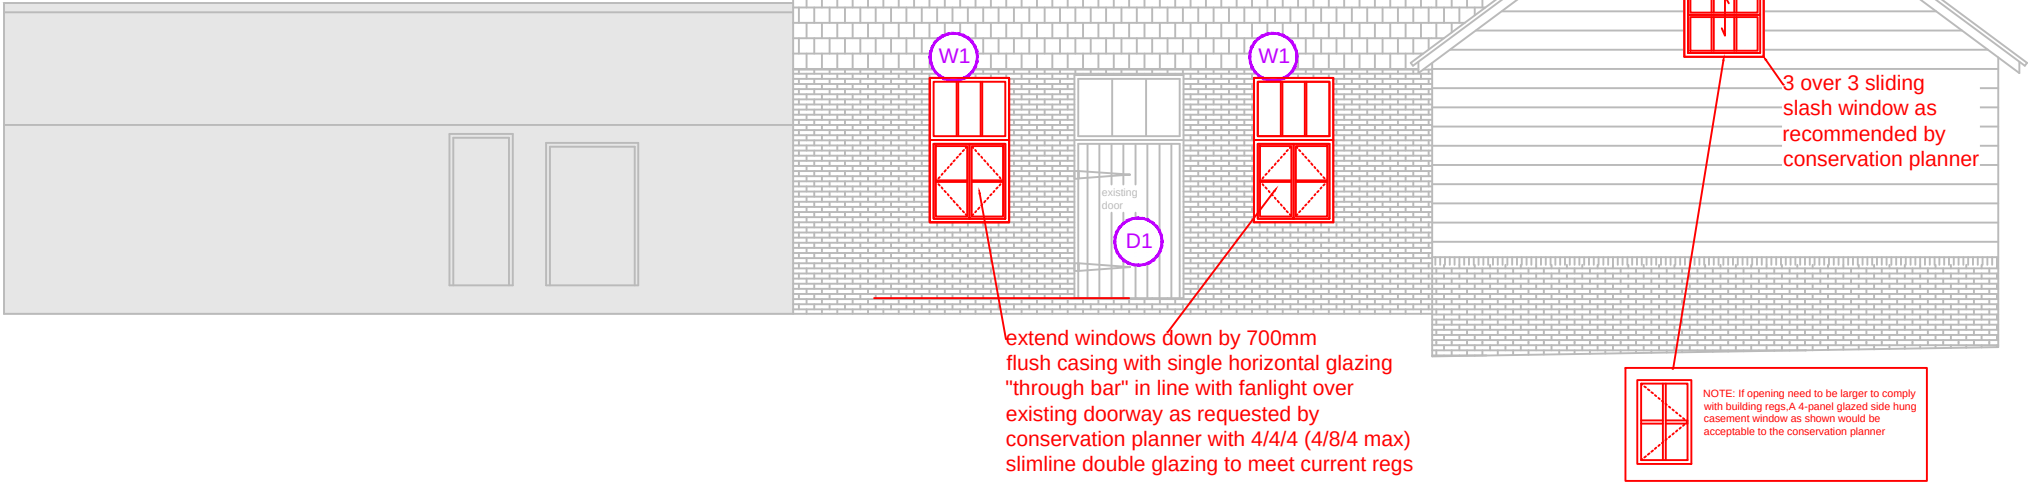


ELEVATION B

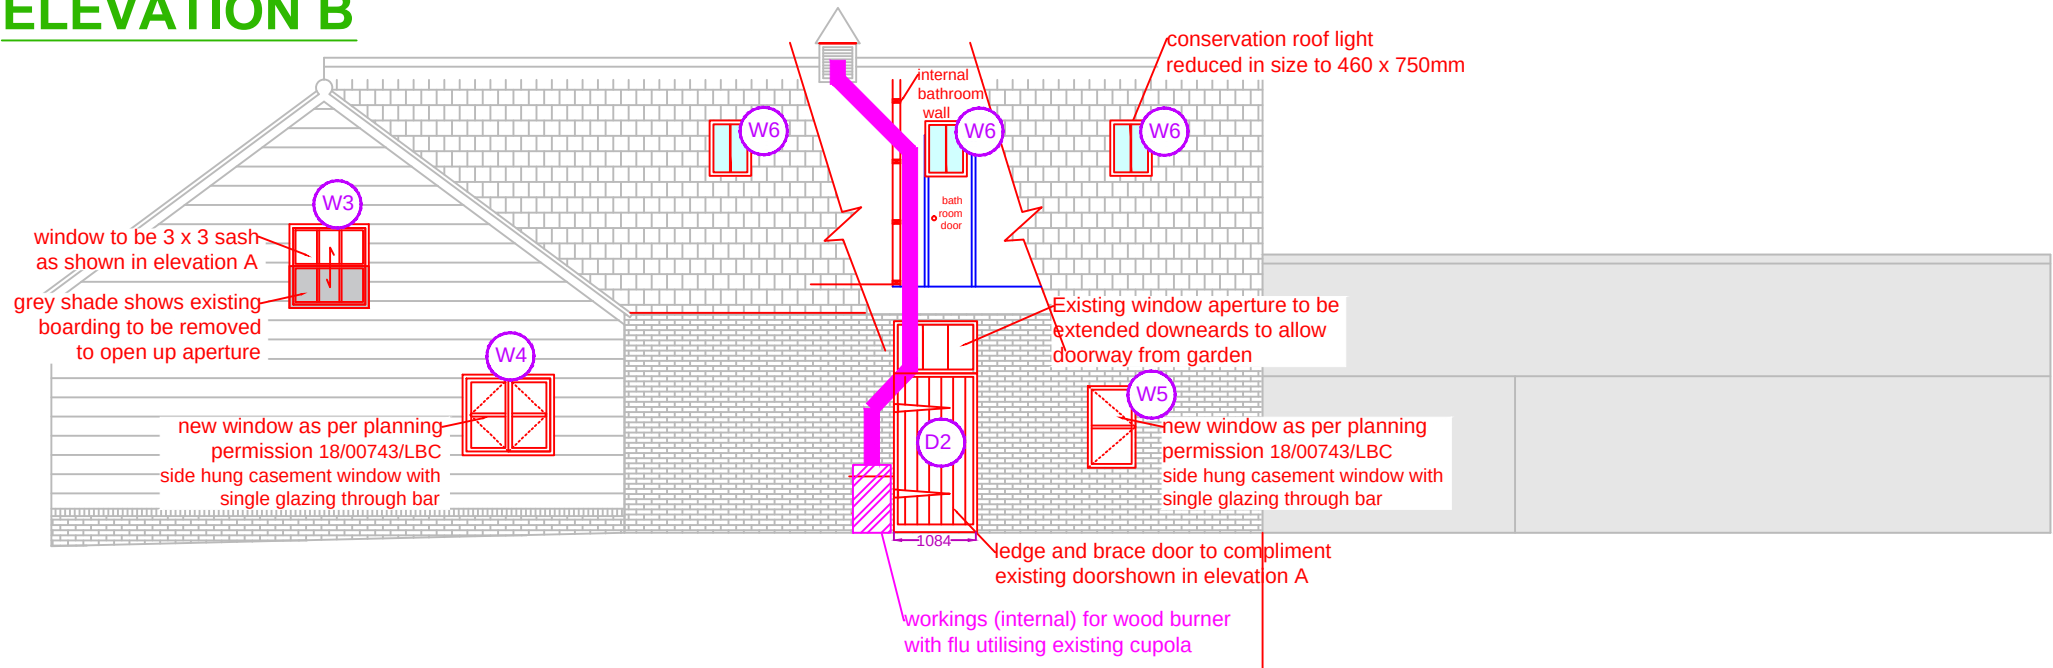


ELEVATION C

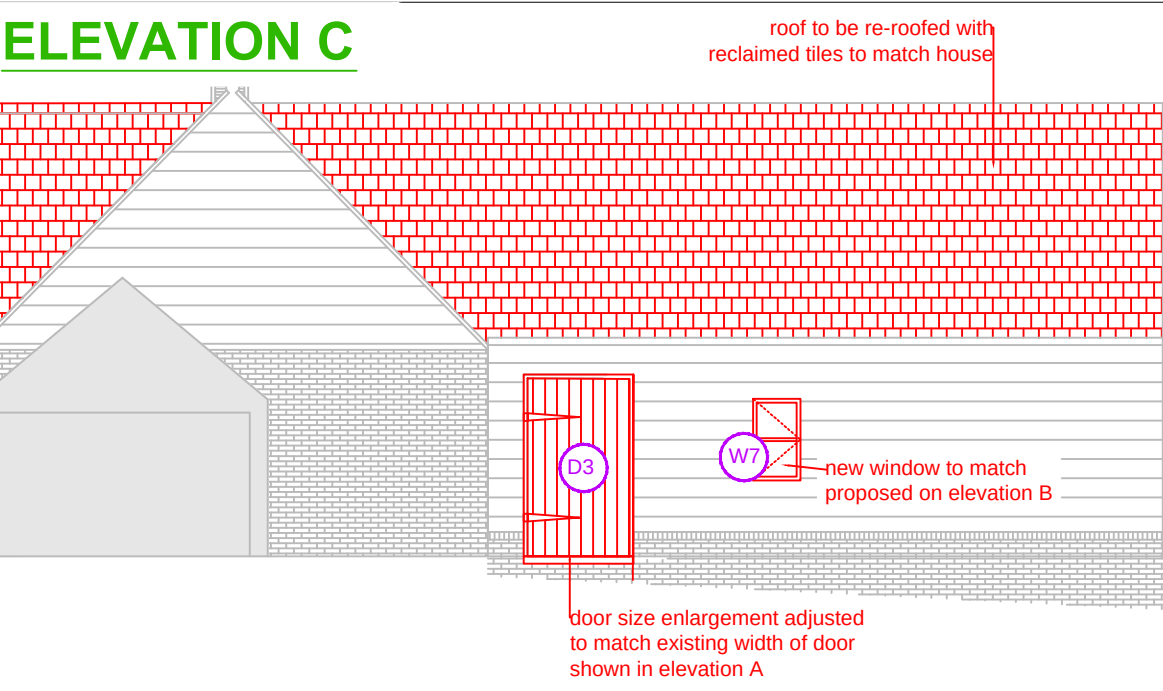

ELEVATION D

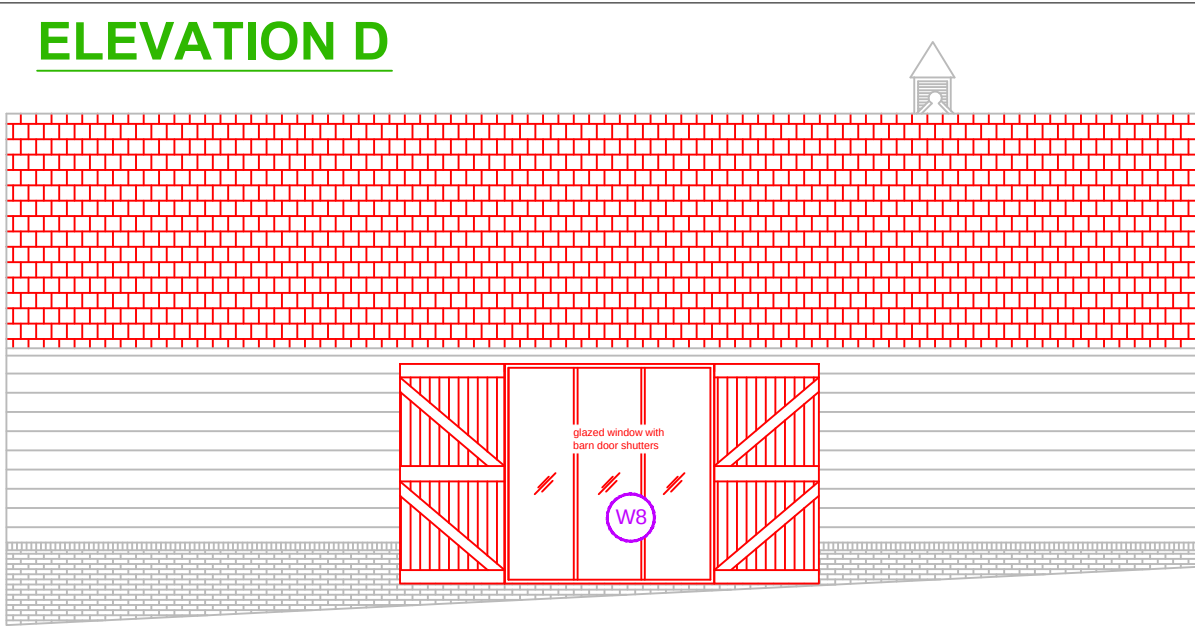

Rev	Date	Description
B1	12/09/2025	fixed fanlight windows
B	30/08/2025	windows & doors amended (LBC planning comments)
A	08/06/2025	amendments as per meeting 07/06/2025

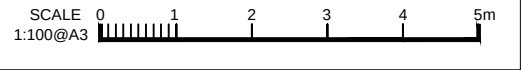

PROJECT: Cartshed
LOCATION: Rustling End, SG4 8TD
SCALE: 1:100 @A3
DATE: 02/05/2025
TITLE: Proposed REV B1
DWG No.: REF-CS-003-ELEV

N.B. All dimensions in mm unless otherwise stated. All dimensions must be checked and verified on site before commencing any work or producing shop drawings. DO NOT SCALE FROM THIS DRAWING