

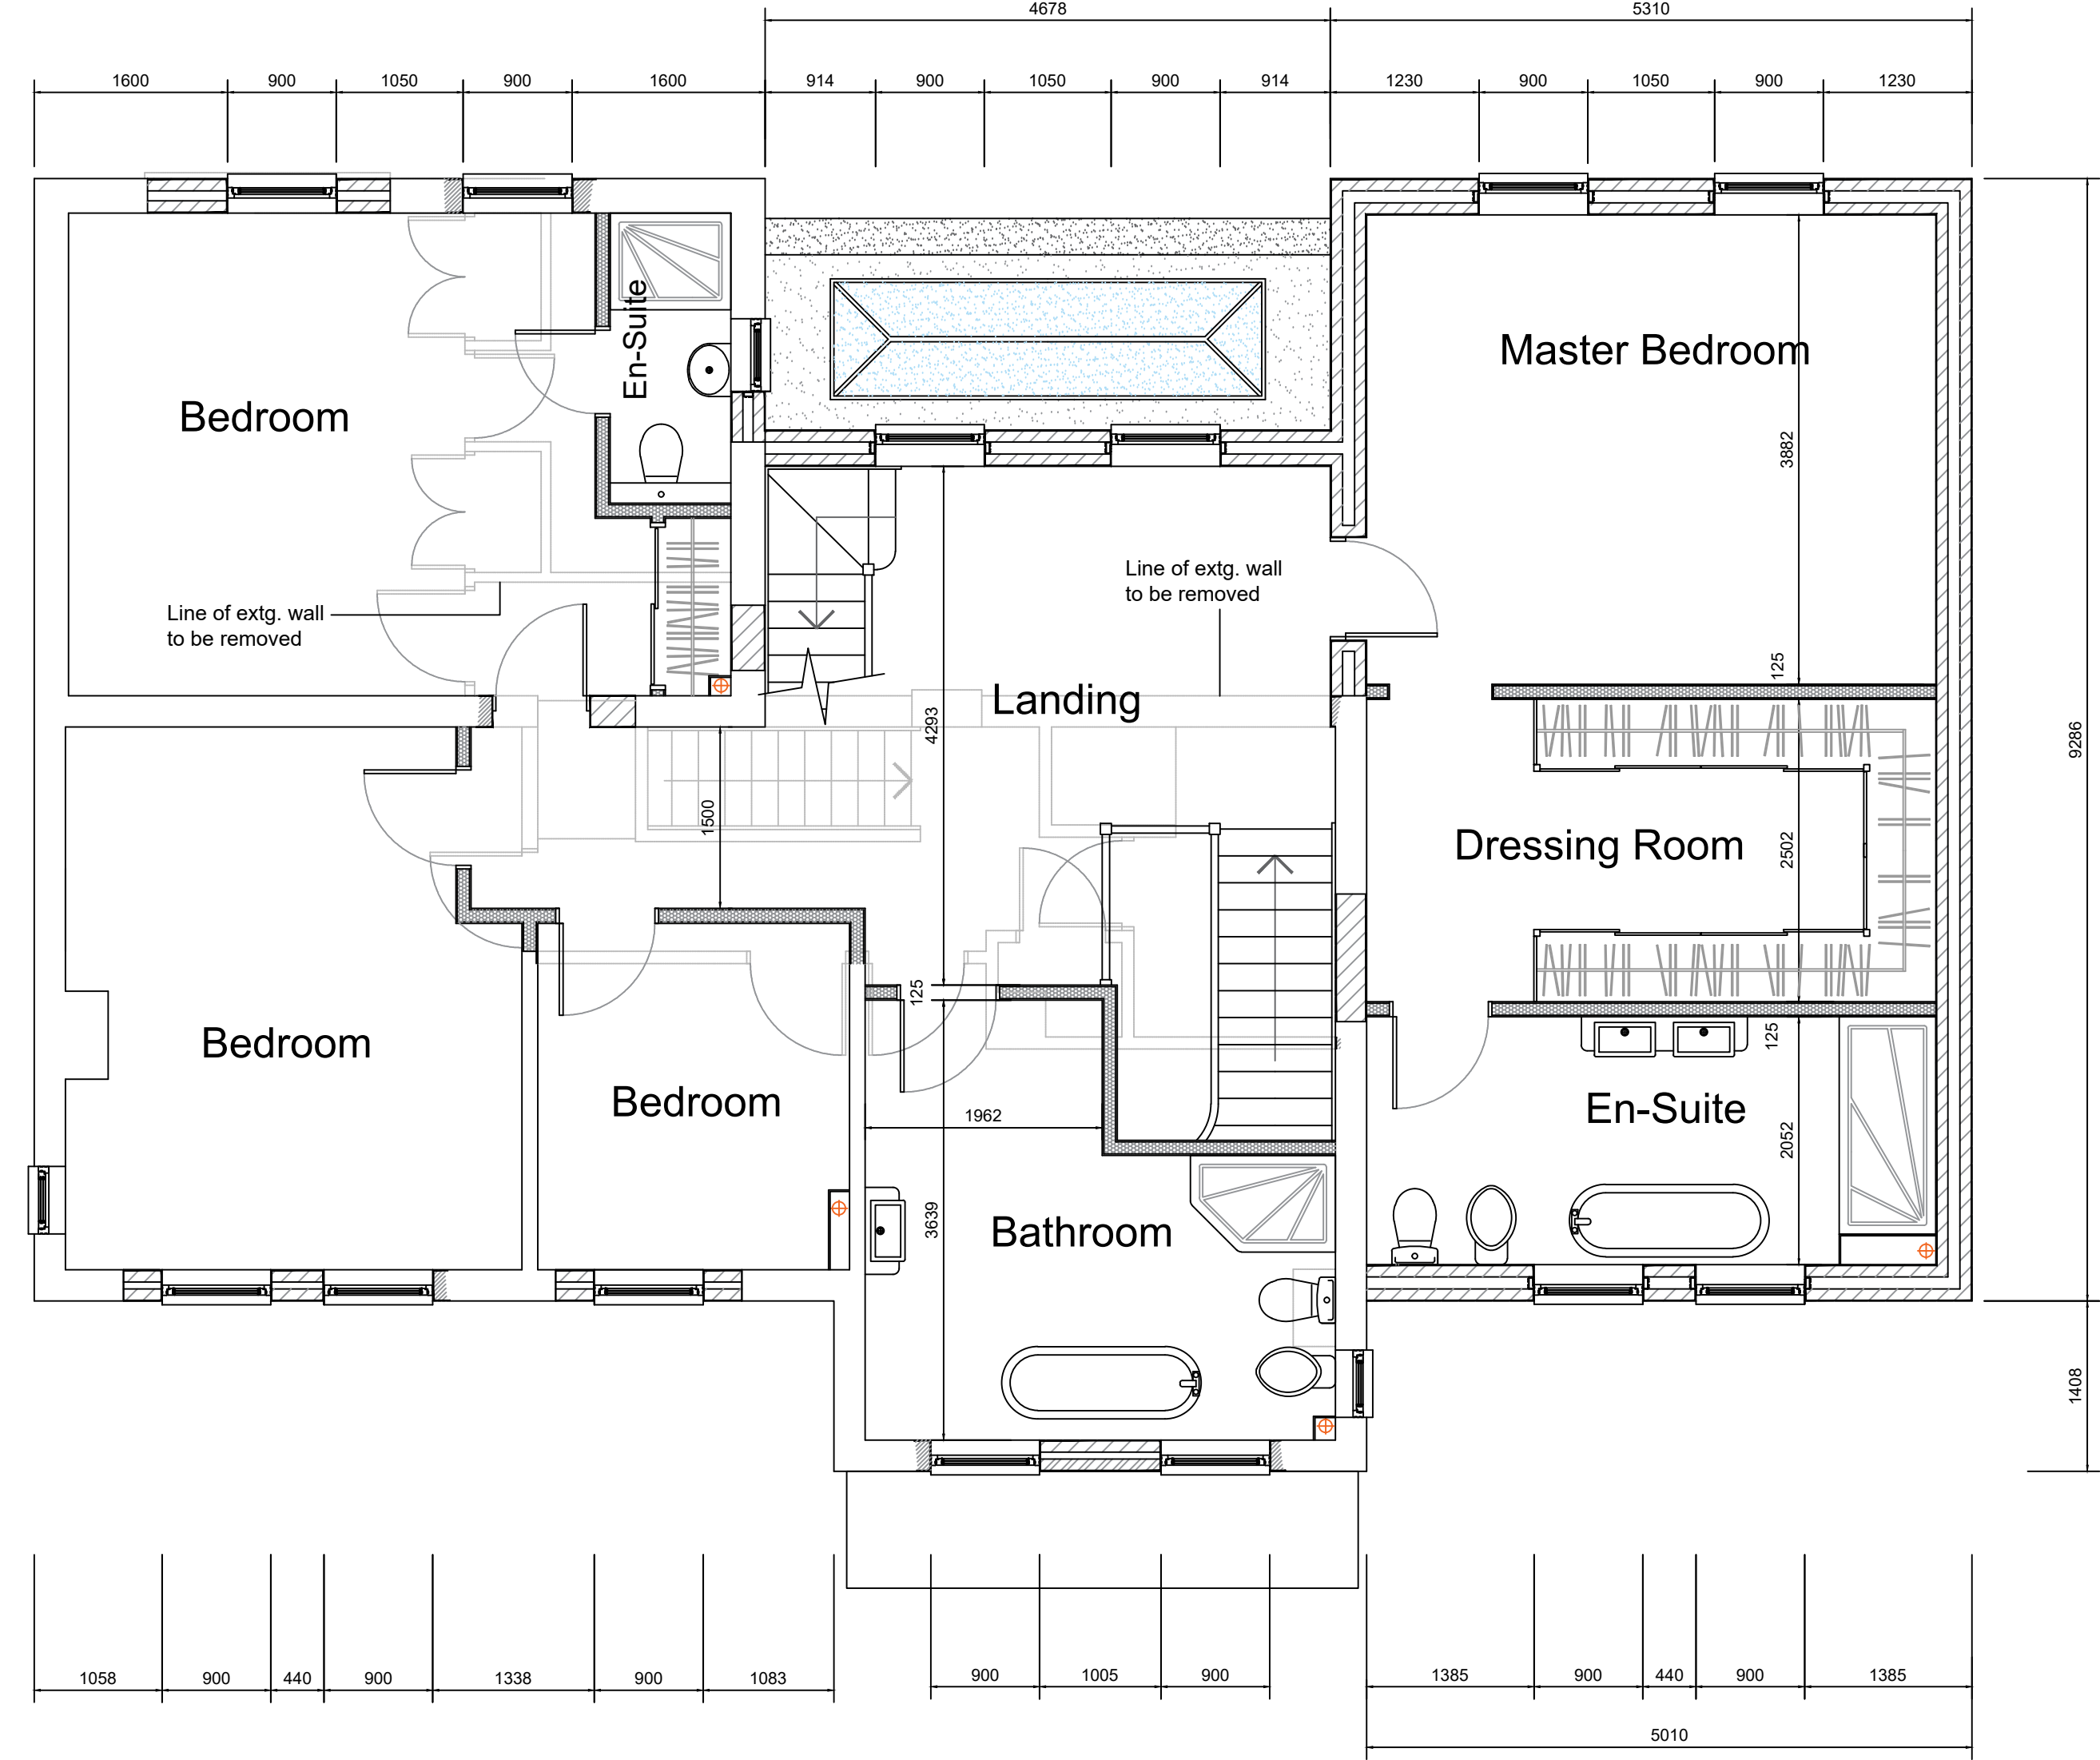



Proposed Elevations 1:100

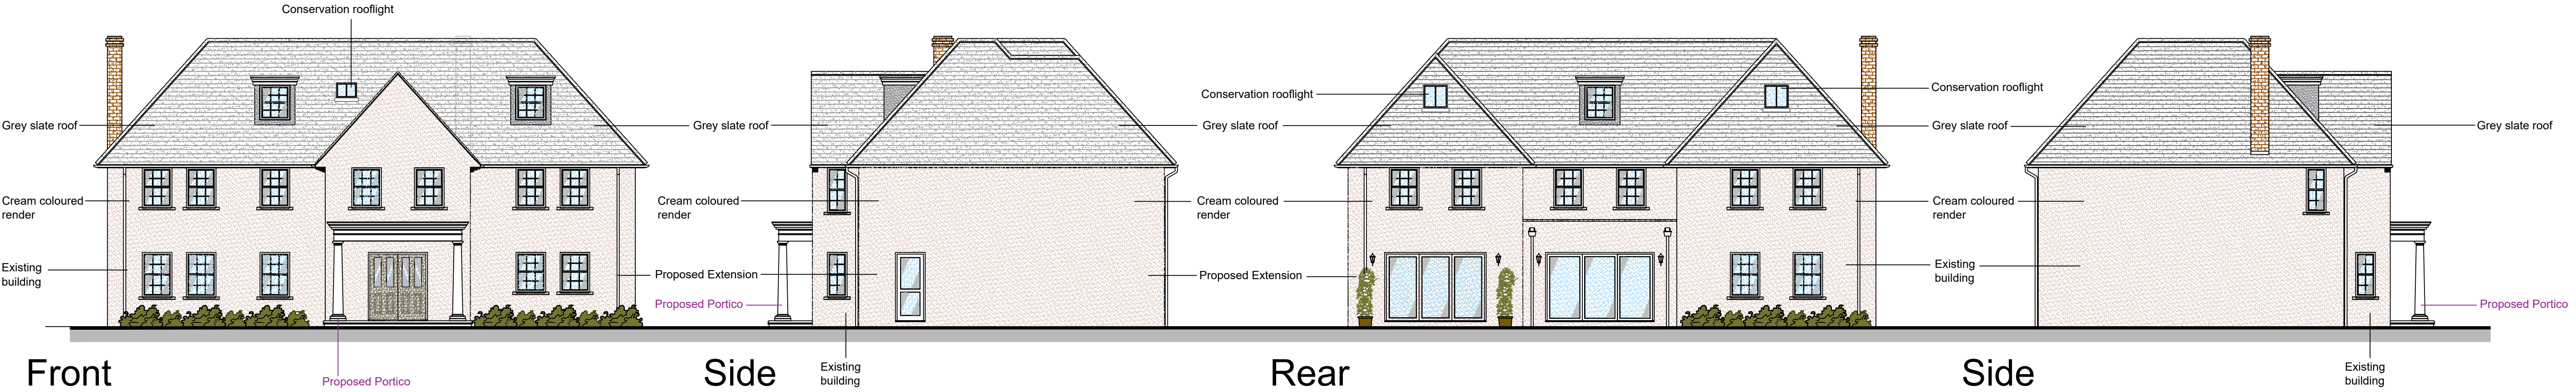

First Floor Plan 1:50

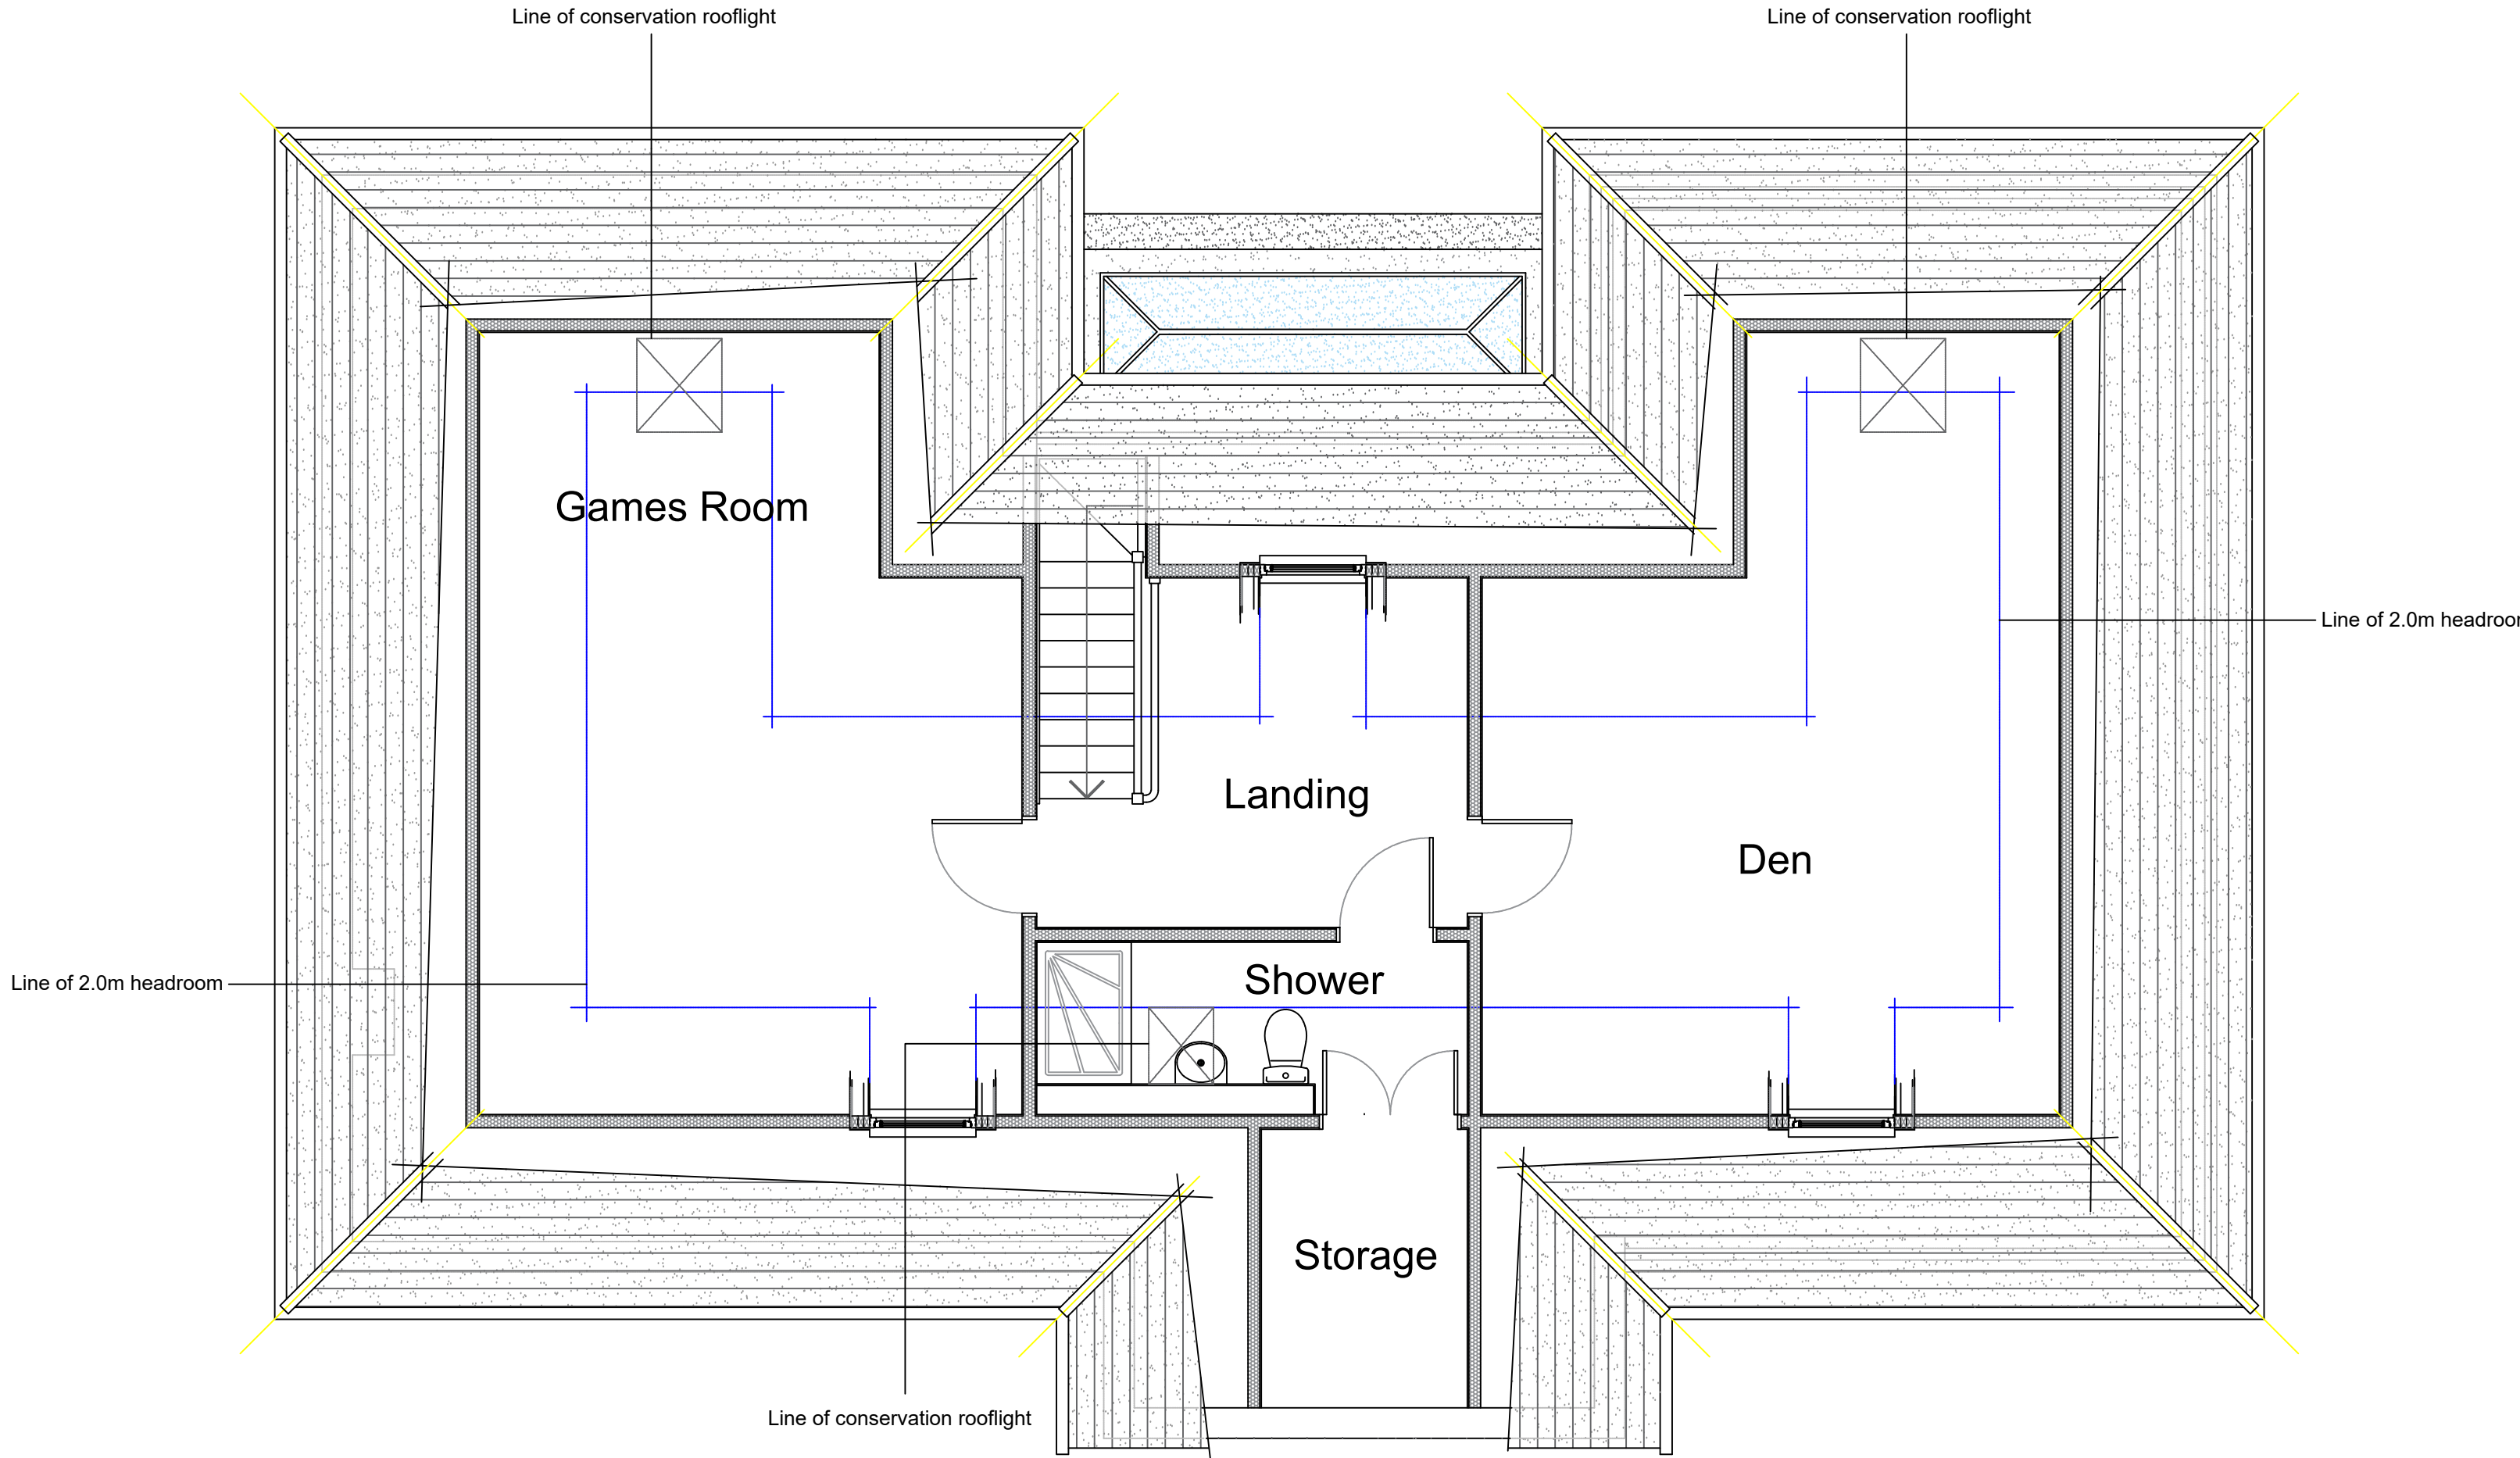

Second Floor Plan 1:50

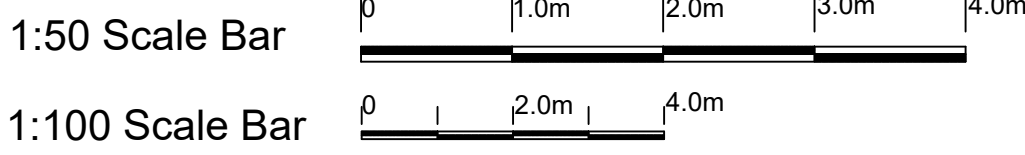

12 Newmarket Road, Royston,
Hertfordshire

2023 / 48 / 02

D

A1

Proposed Part Double and Part
Single Storey Extension

Date
Sept 2023

Scale
1:50 1:100

Status
Planning

- D Porch amendments
- C Removal of Brick Plinth
- B First & Second floor plan revisions, External dining room doors added and front projection rendered
- A Planning Revisions

© THIS DRAWING IS COPYRIGHT
Architech Limited
Architectural and Building Consultants
Tel. 01462 634293 / 07768 123899