
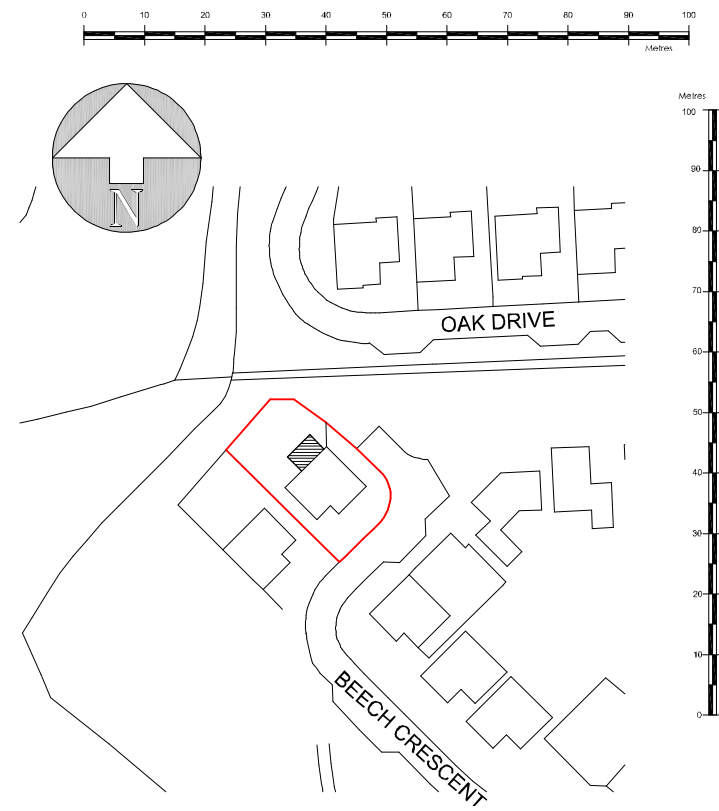


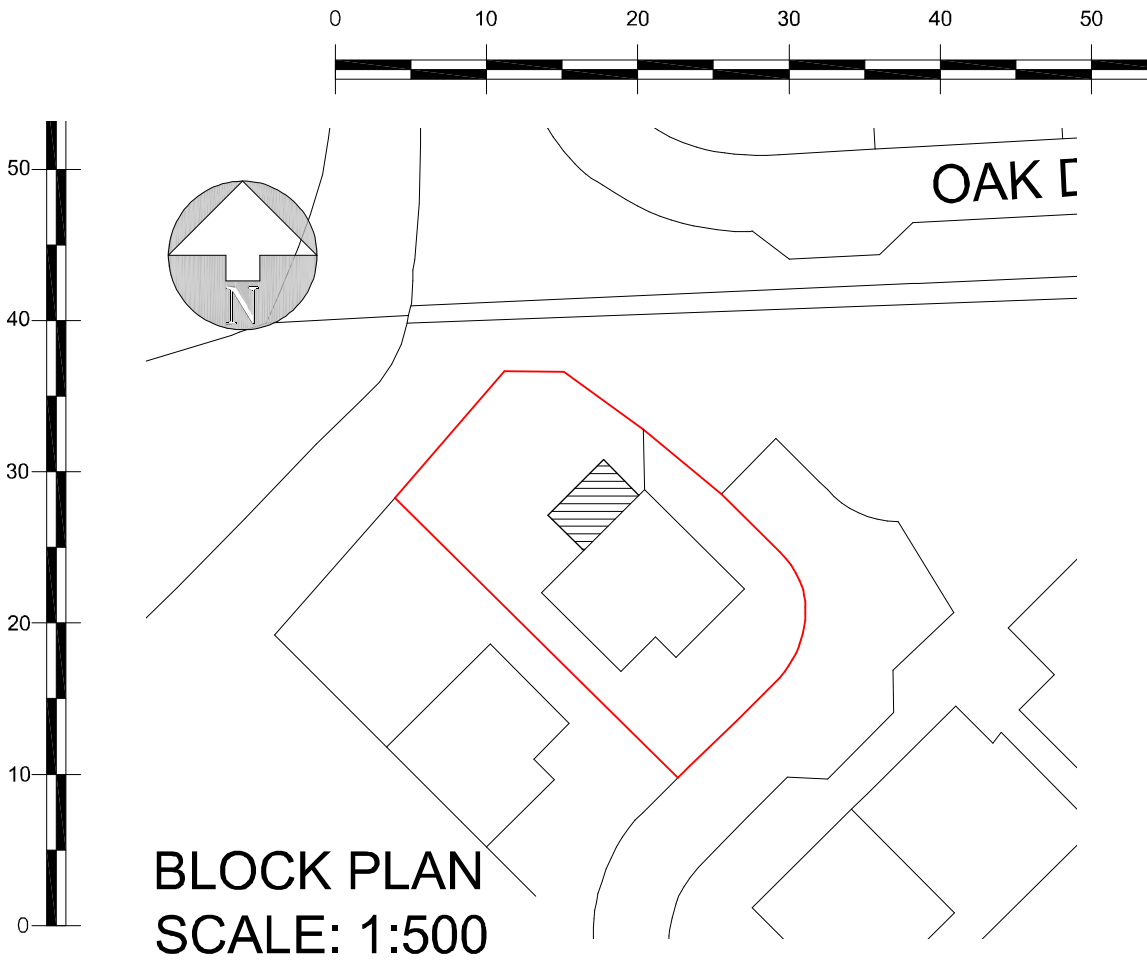

THIS DRAWING IS ON AN A4 SHEET

ADDRESS: 3 BEECH CRESCENT
CODICOTE, HERTS. SG4 8DW

DRAWING TITLE: PROPOSED BLOCK & LOCATION PLANS

DRAWING STATUS: PLANNING SCALE: 1:1250, 1:500

DRAWN BY: DP DATE: FEB 2026

DRAWING NO : P01 REVISION: