



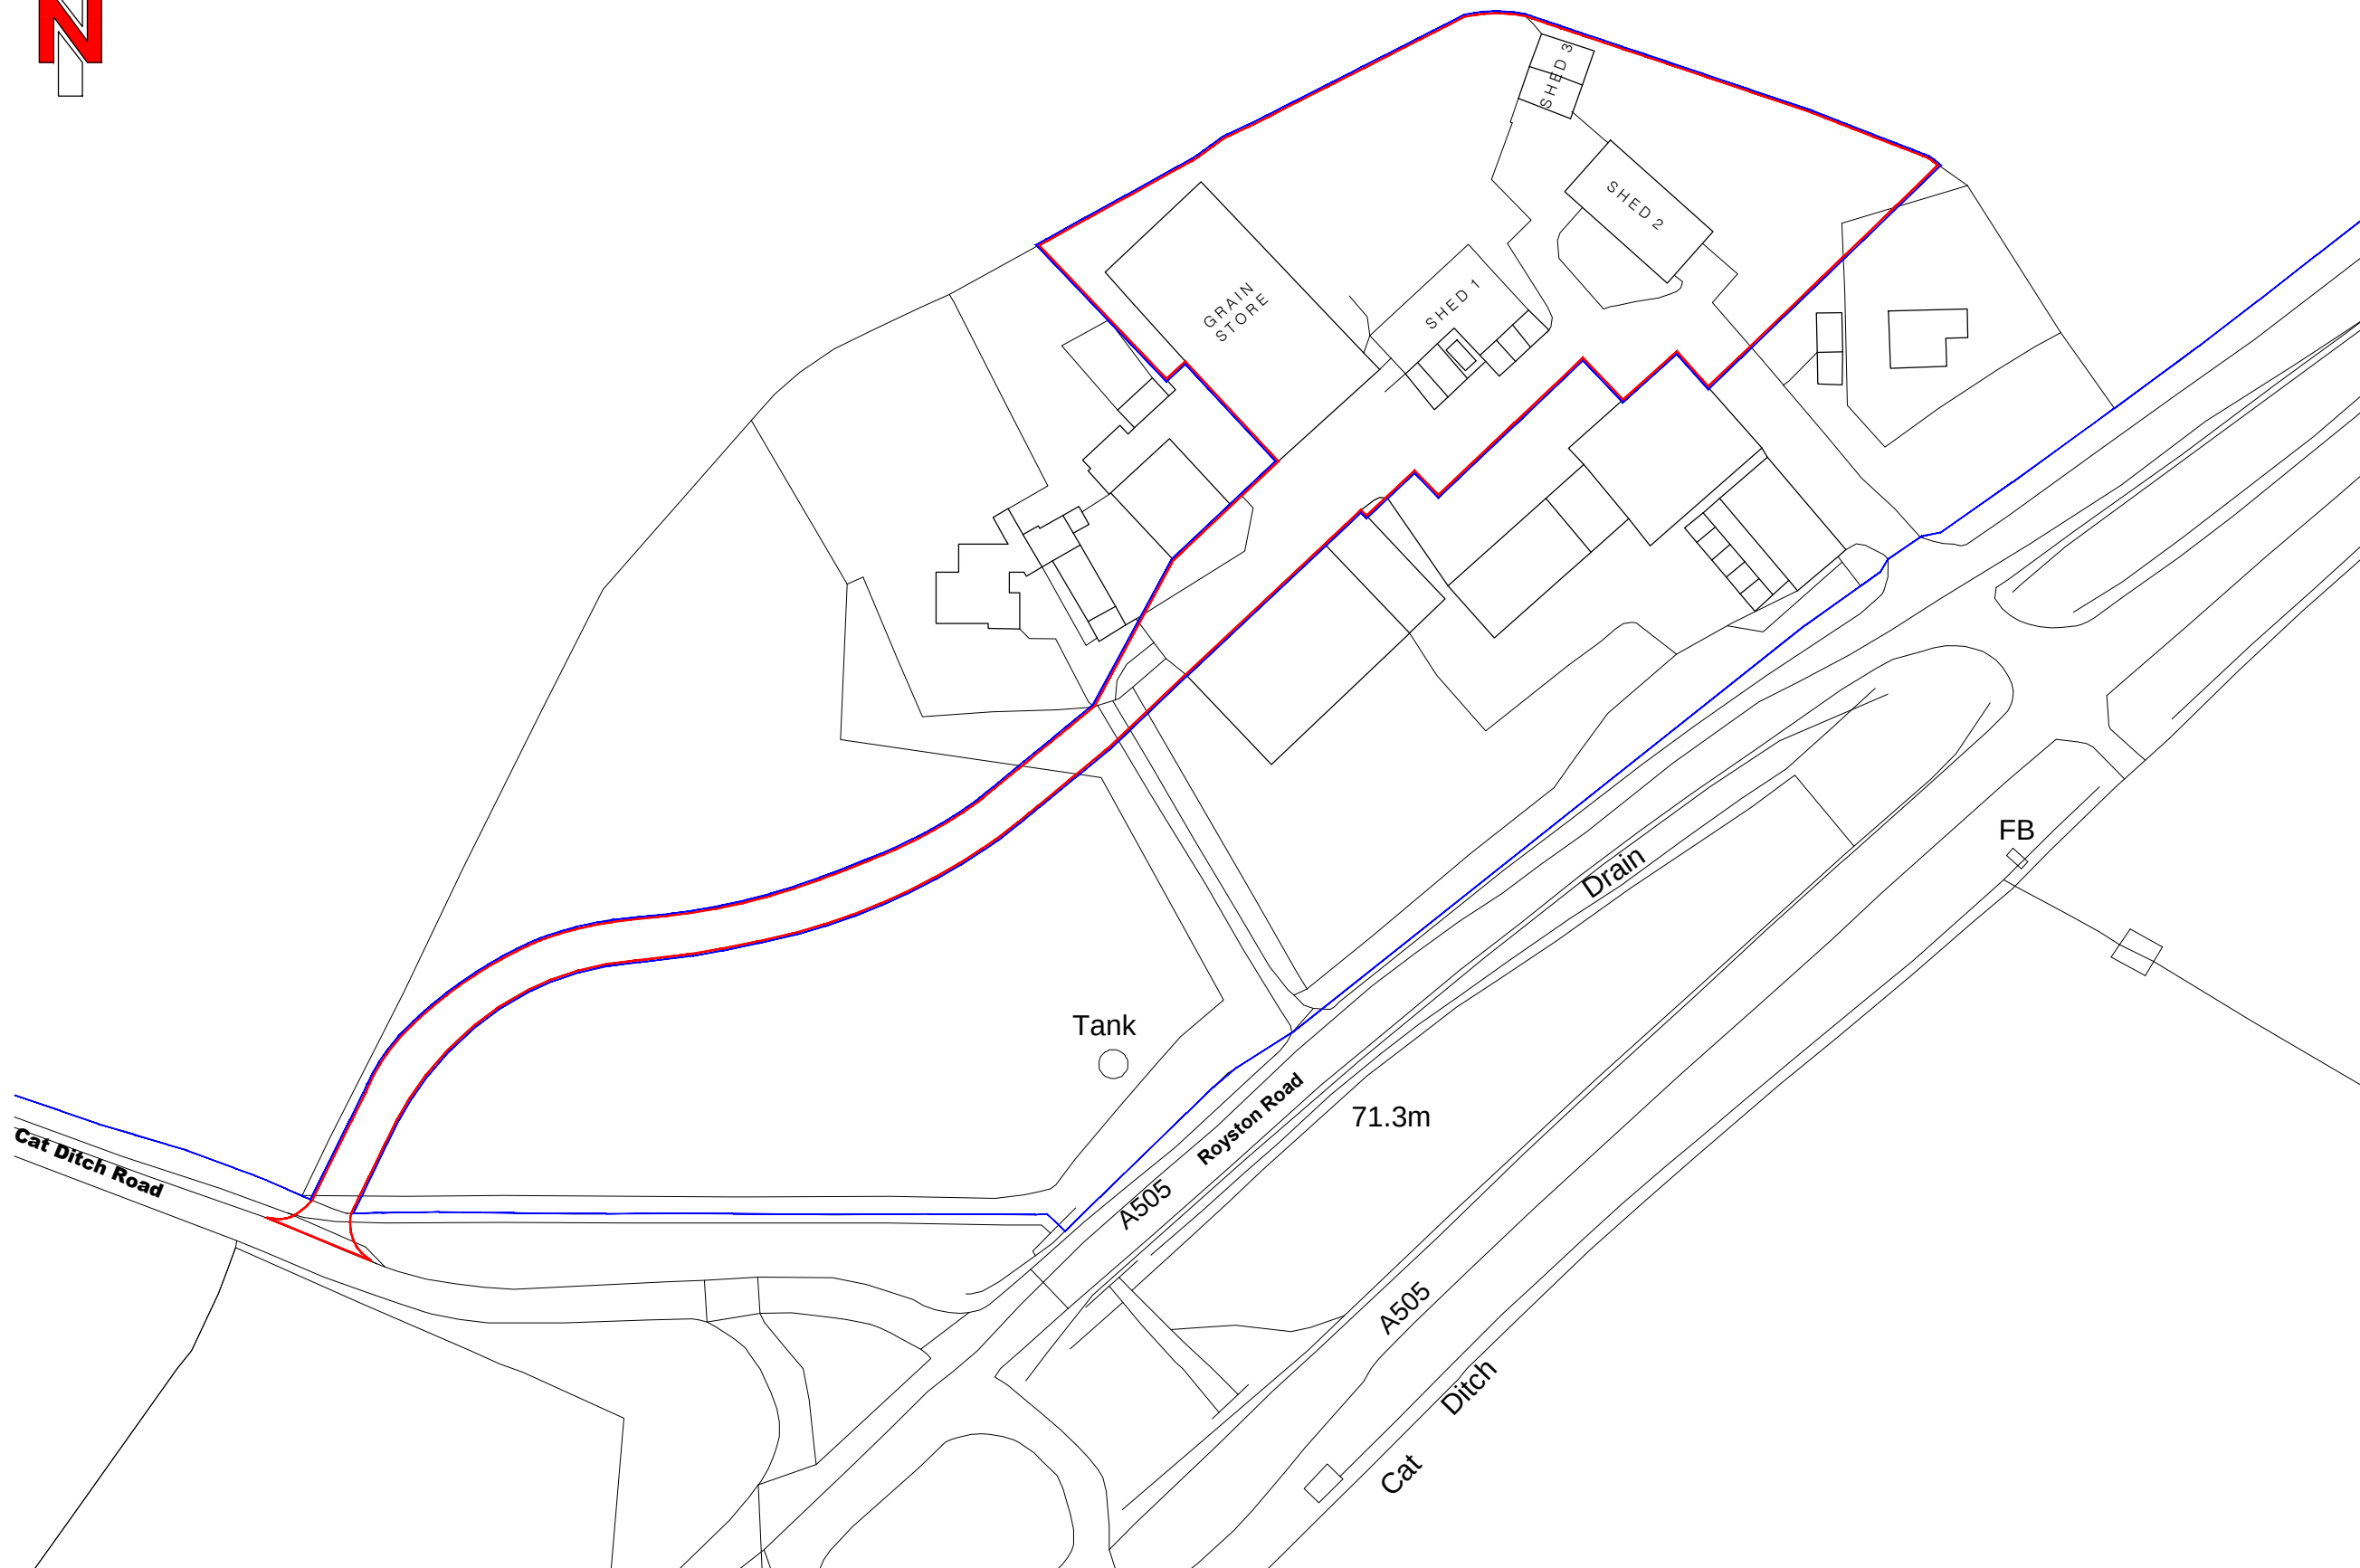

Site & Access Plan 1:1000

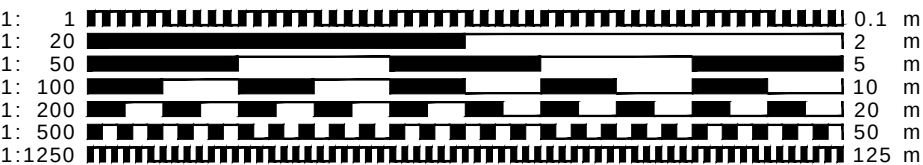

- CLIENT MUST SEEK SEPARATE SPECIALIST ADVICE ON PARTY WALL MATTER IN SUFFICIENT TIME TO SERVE ALL NOTICES IF REQUIRED
- ALL STRUCTURAL ELEMENTS ARE INDICATIVE ONLY AND SUBJECT TO FULL STRUCTURAL DESIGN BY STRUCTURAL ENGINEER - ALL DESIGN IS SUBJECT TO STRUCTURAL DESIGN TO BE PROVIDED BY OTHERS
- THIS DRAWING IS FOR PLANNING APPROVAL ONLY AND SUBJECT TO ALL OTHER RELEVANT STATUTORY APPROVALS



FOR APPROVAL

CONTRACT		
Proposed Residential Development, Slip End Farm, Slip End, Baldock, Hertfordshire		
DRAWING TITLE		
Existing site & location plan		
SCALE	1:1000@A3	DRAWING NUMBER
DATE	Sept 2025	PO1
DRAWN	JEI	CHECKED BY
JOB NUMBER	RSD-24-17	
redshed design 45 Hoo Road Meppershall Bedfordshire SG17 5JP		
telephone: 01462 807175, 07884008970 fax: 01462 807175 e-mail: james/karen@redsheddesign.co.uk www.redsheddesign.co.uk		