Scale 1:50

0m 1m 2m 3m

N

LEGEND

- New / Proposed works
- New rear extension

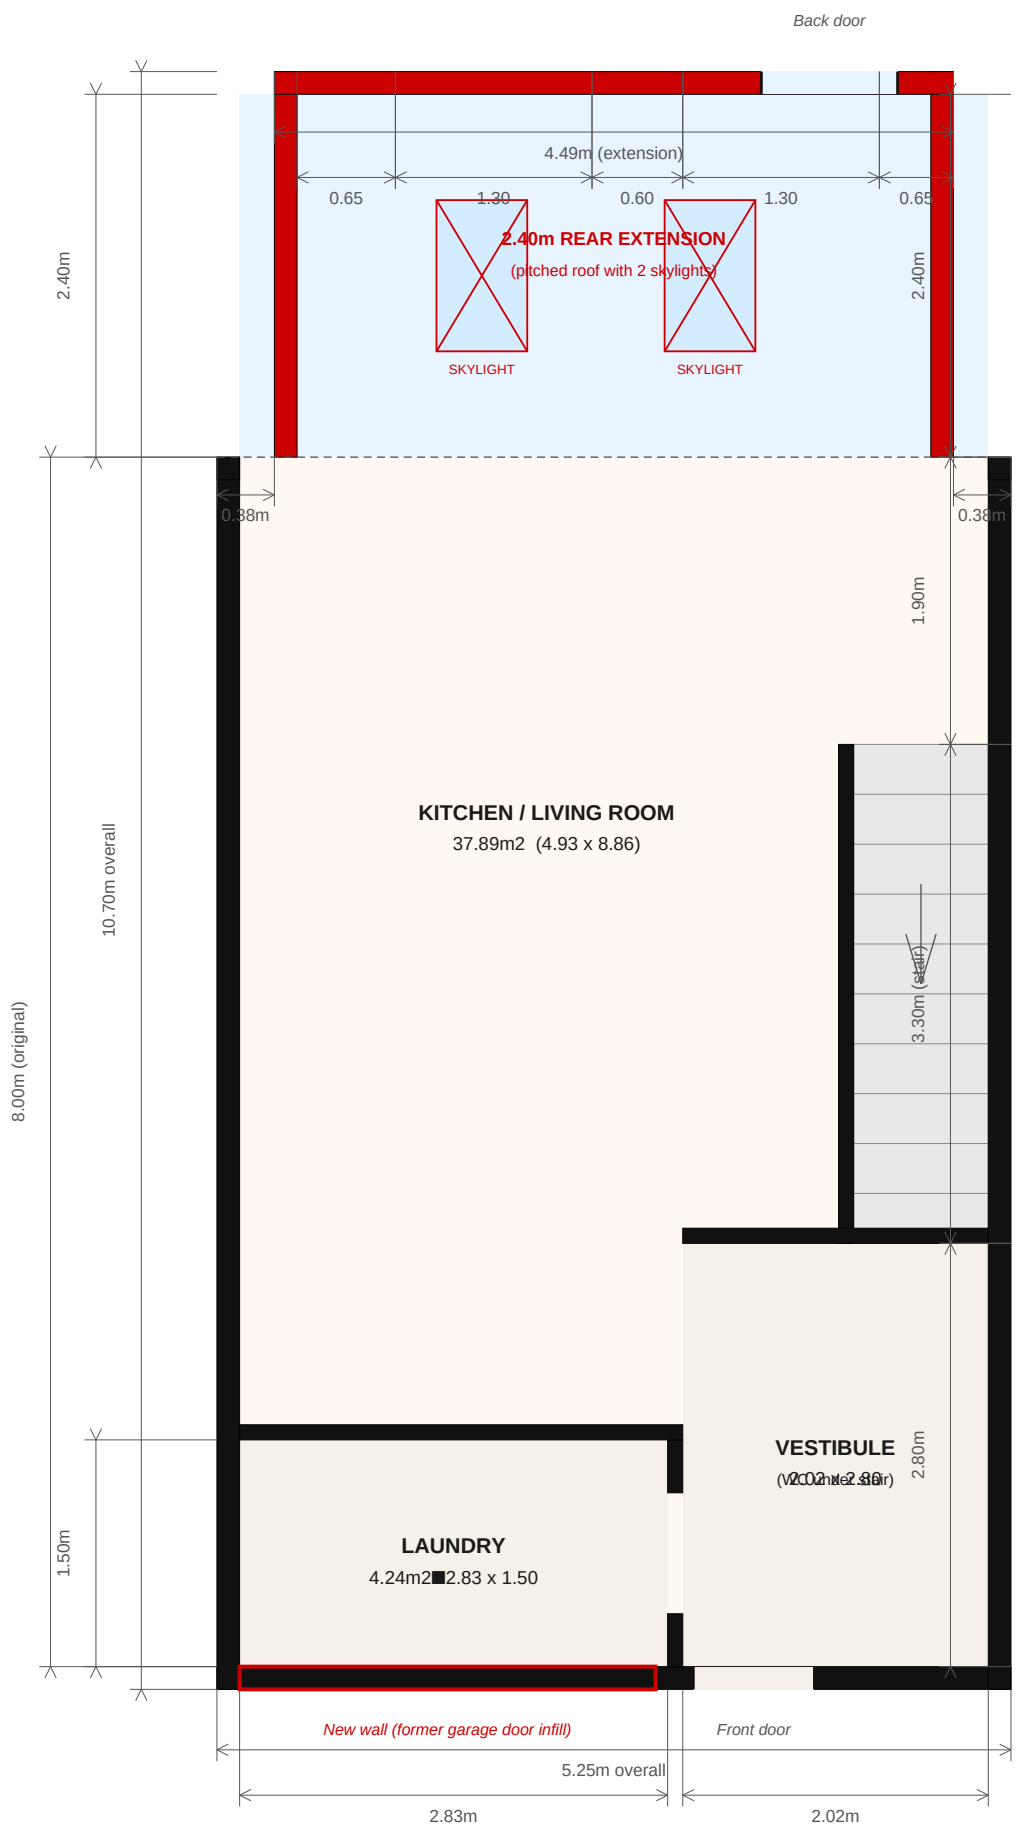

35 The Twitchell, Baldock, SG7 6DW

Proposed Ground Floor Plan

Lawful Development Certificate Application

SCALE

1:50

All dimensions in metres

Jean-Marc Eskdale

Ref: PP-14922900