



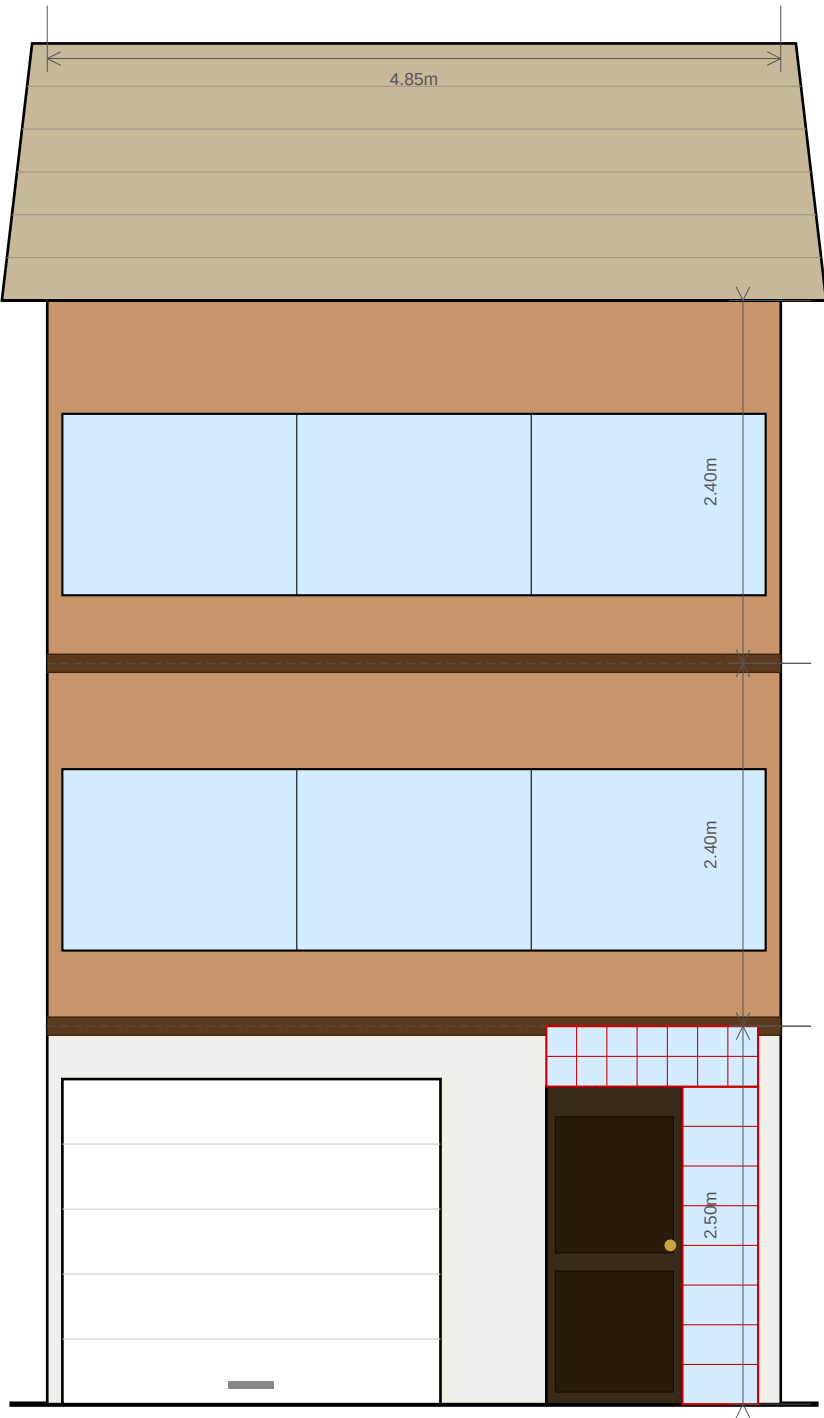

FRONT ELEVATION (SOUTH) — EXISTING

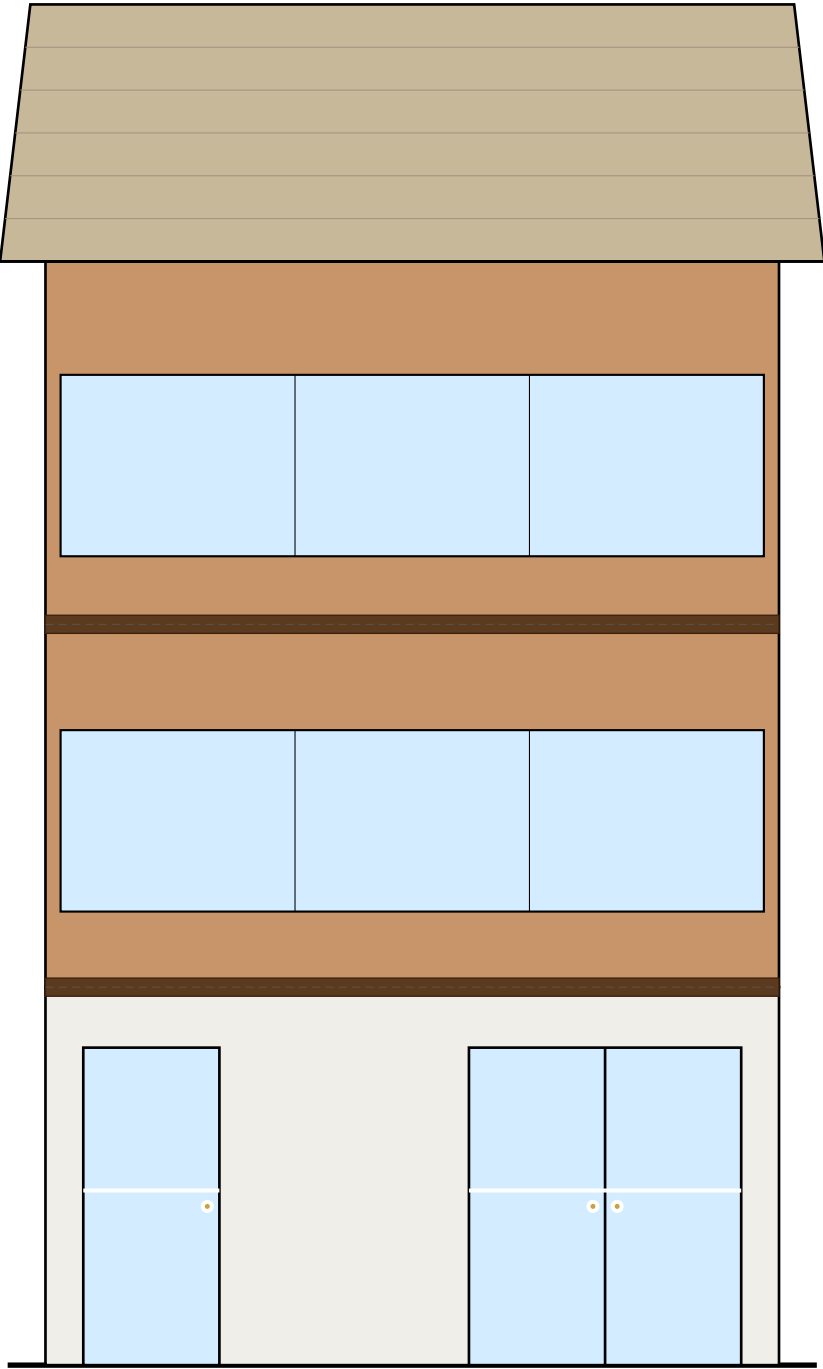

REAR ELEVATION (NORTH) — EXISTING