


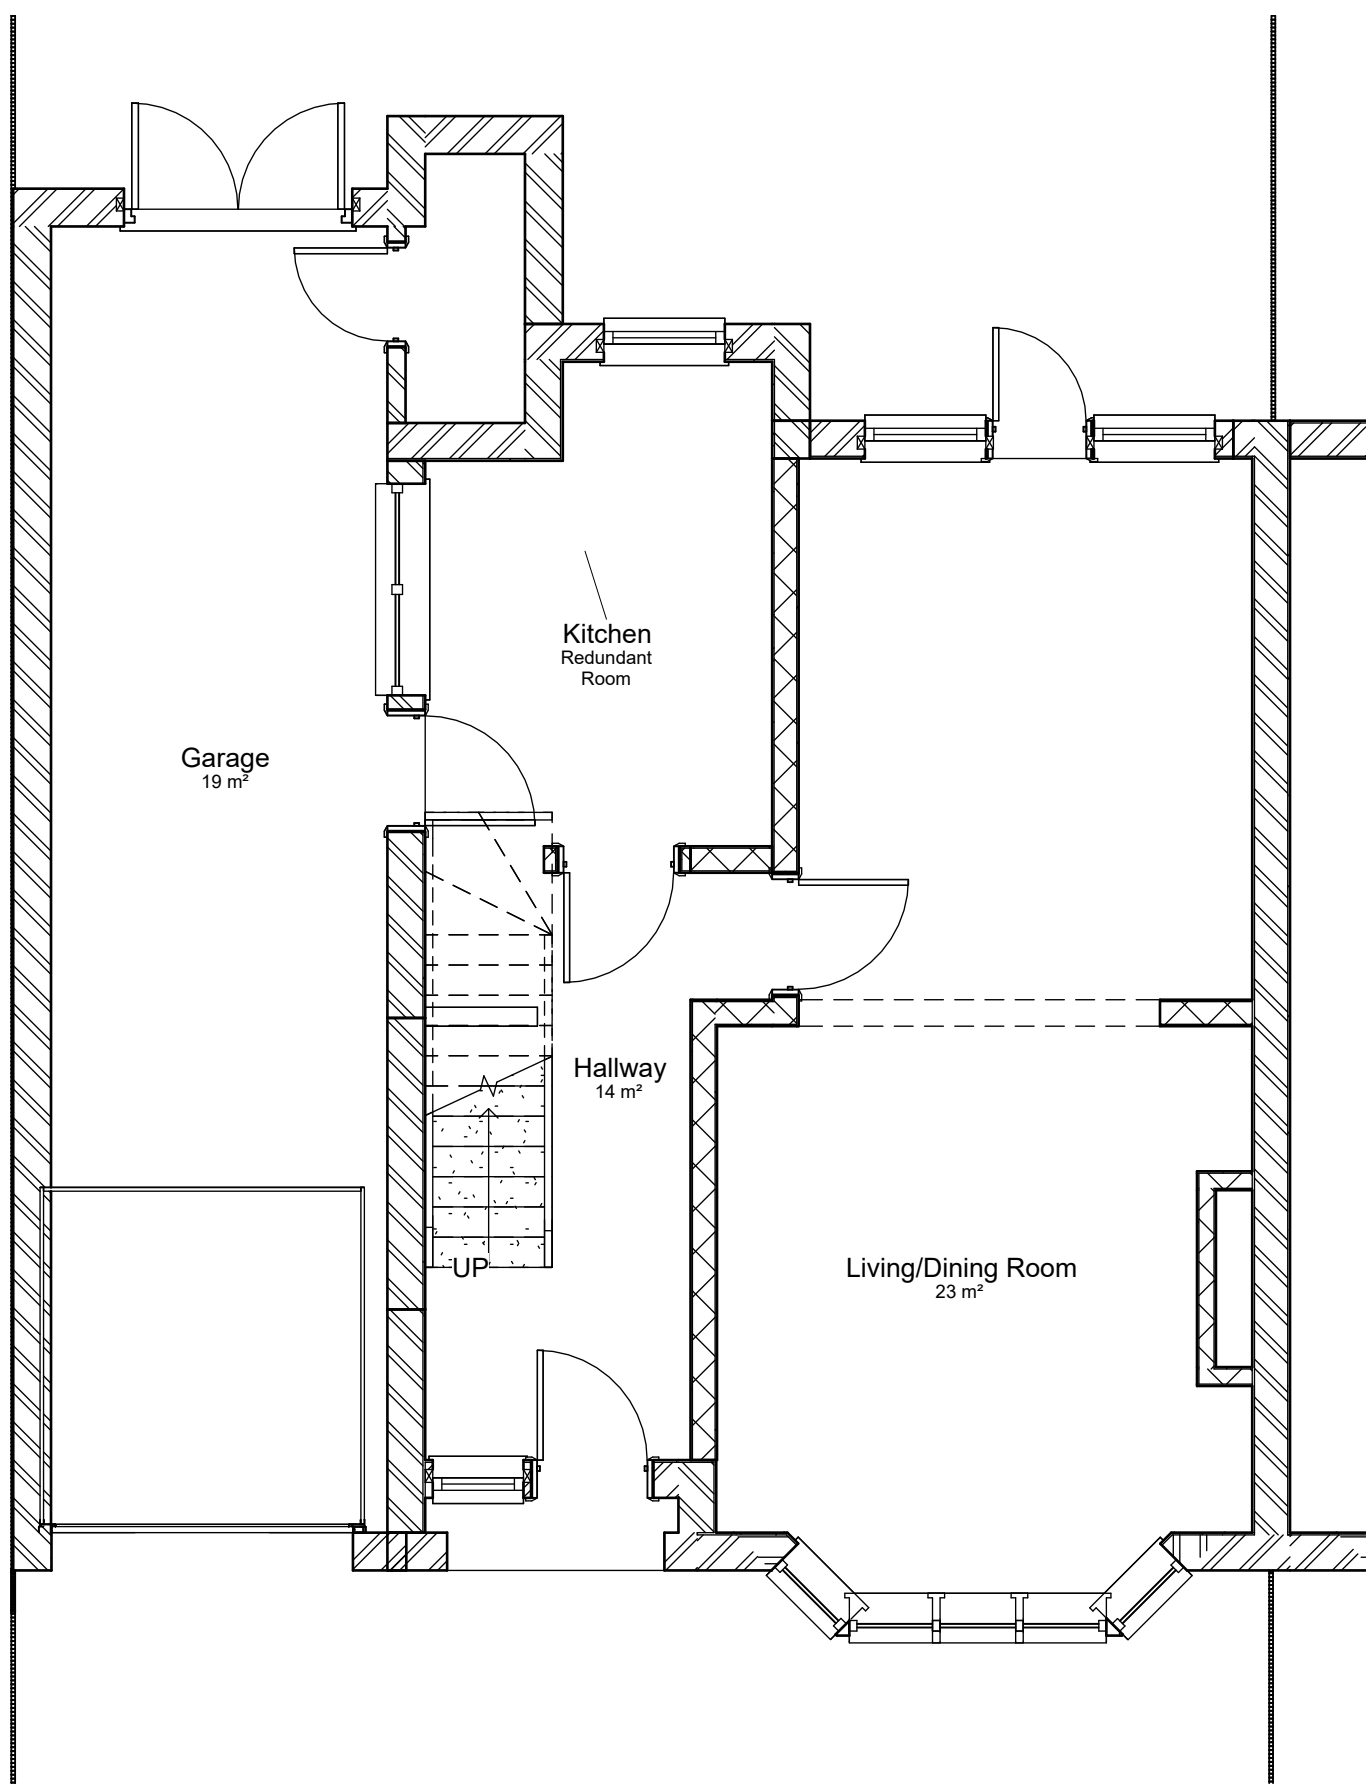


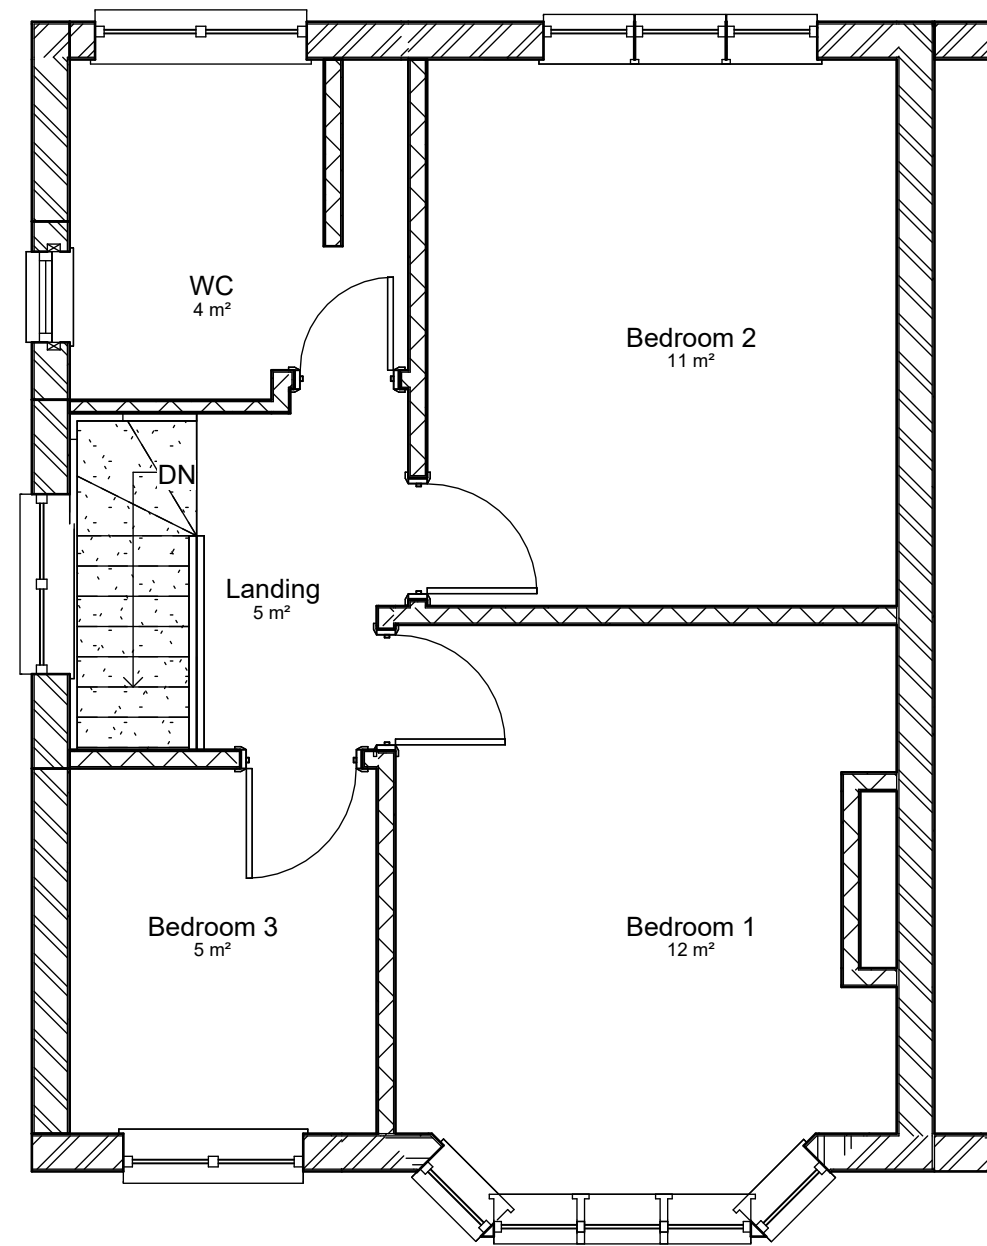

1 Level 0 as Existing
1 : 50

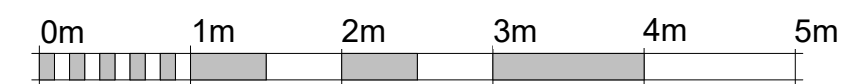

2 Level 1 as Existing
1 : 50

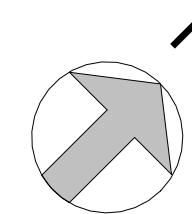

VISUAL SCALE 1:50 @ A1

Rev	Description	Date
1	Planning	03/08/2026
2	Planning R2	12/08/2026

Planning R2		
PROJECT		
63 Hampden Road, Hitchin, SG4		
TITLE		
Plan as Existing		
CLIENT		
Mr & Mrs Shooter		
DRAWN BY CS	CHECKED BY CS	DATE 12/08/2026
SCALE (@ A1) 1 : 50		PROJECT NUMBER 20000
DRAWING NUMBER 20002		REV 2