



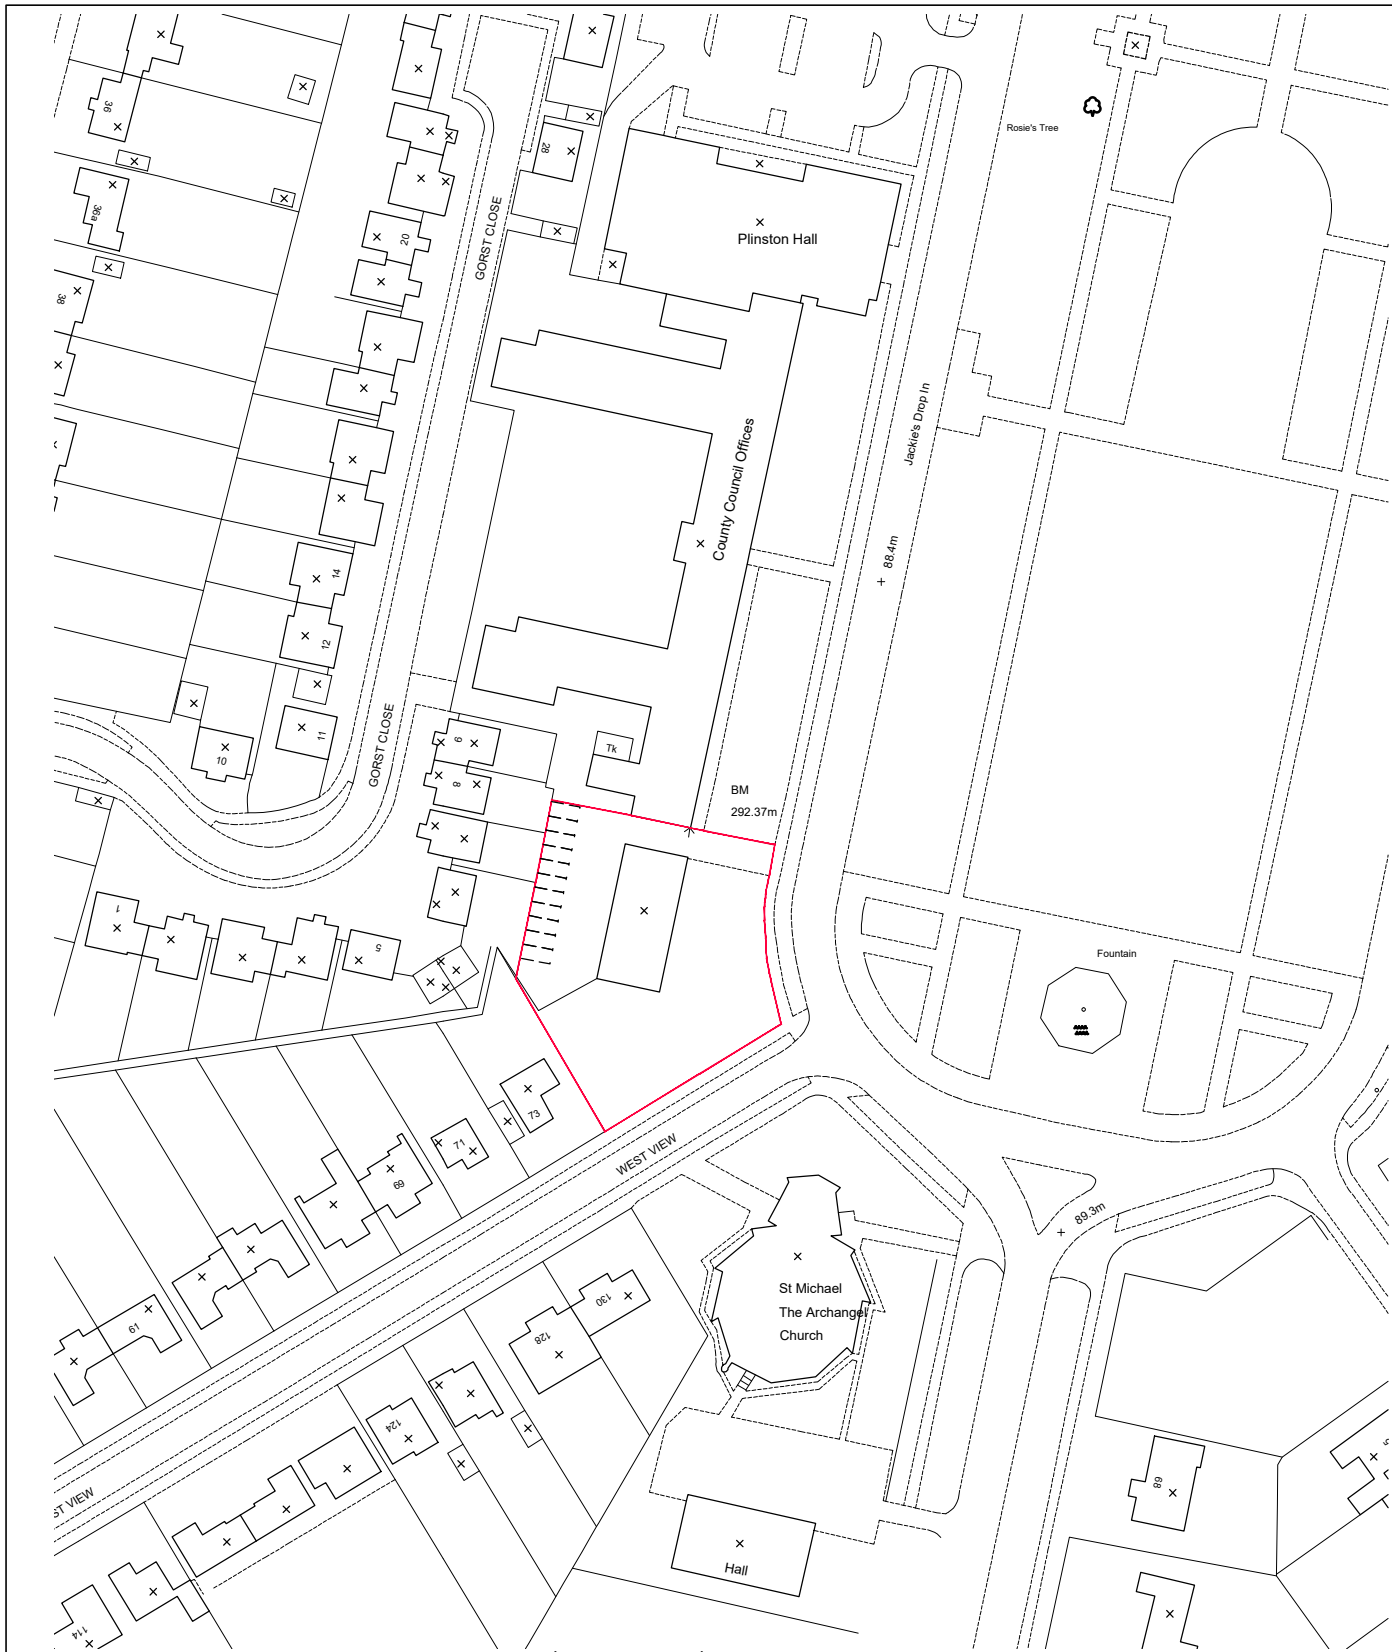

SITE LOCATION PLAN (1:1250)

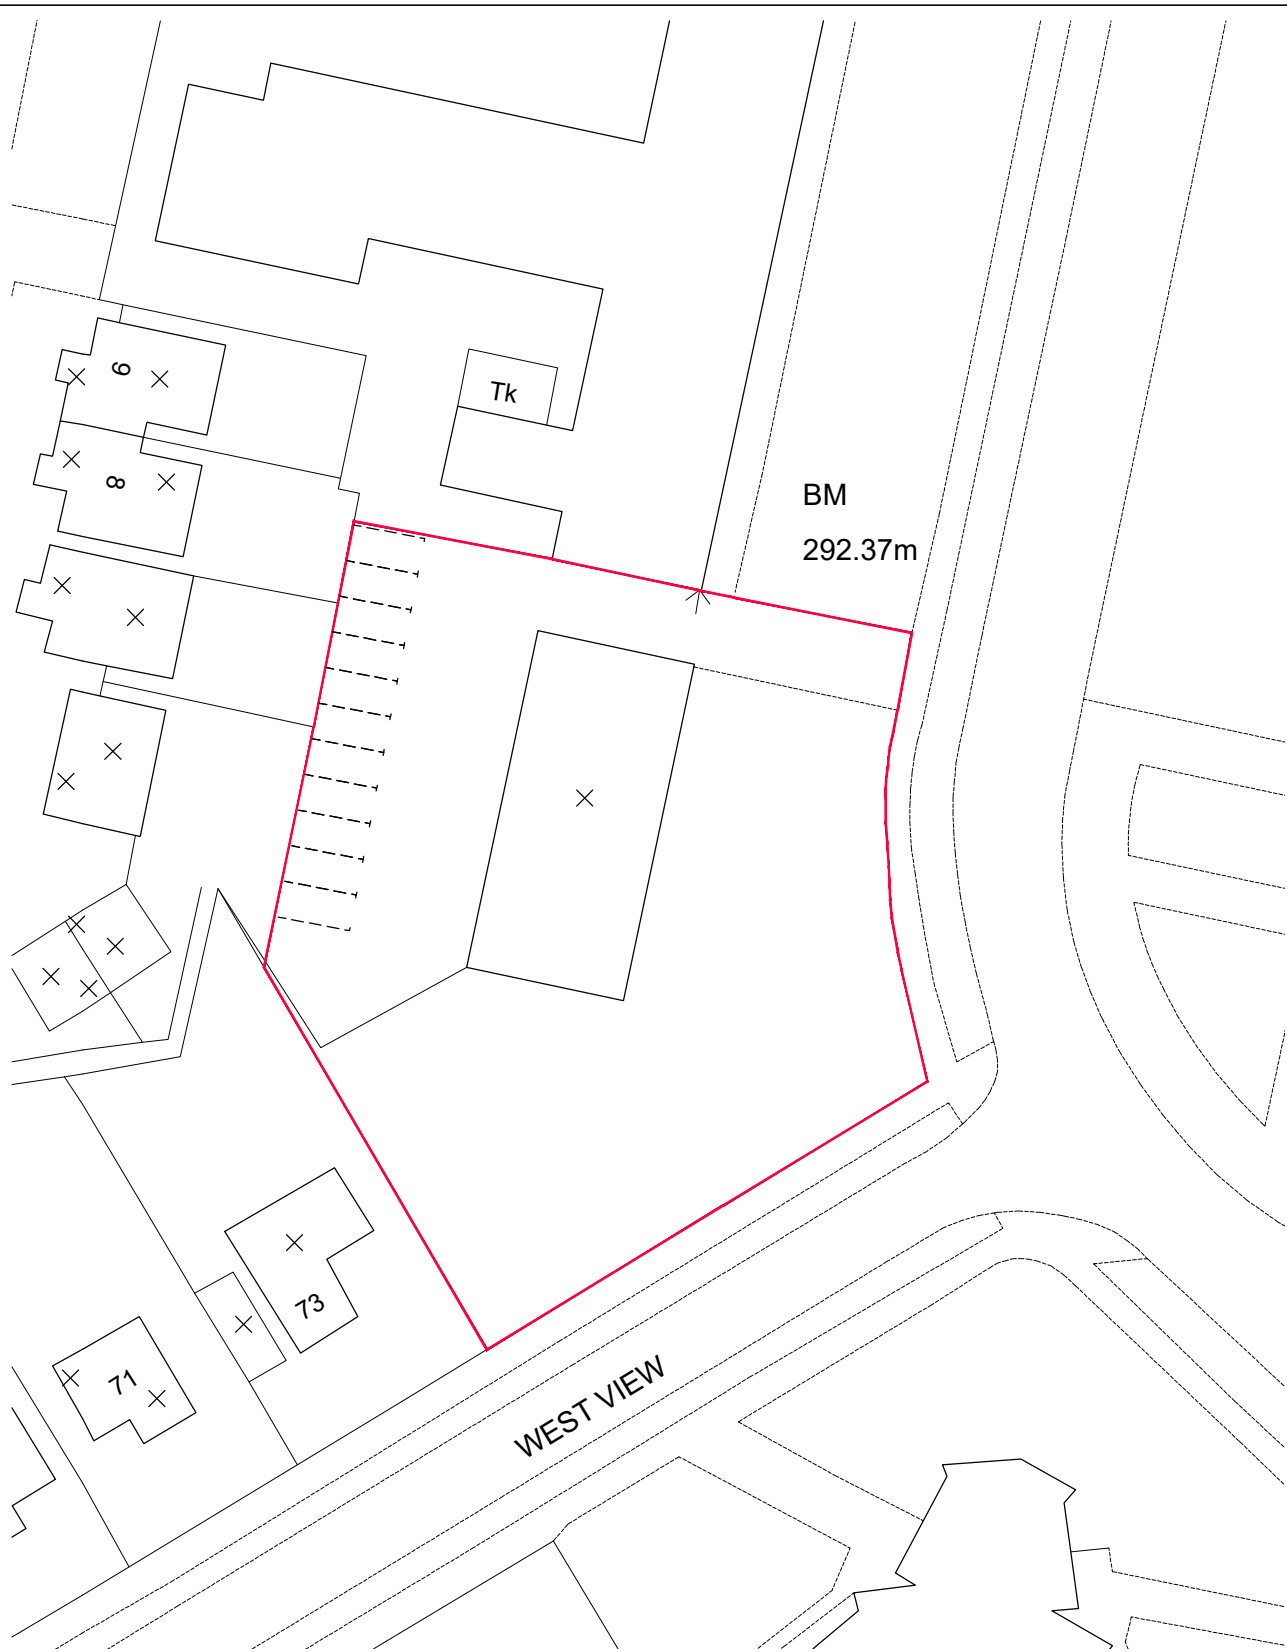

SITE BLOCK PLAN (1:500)



NOTES AND REVISIONS No dimensions are to be scaled from this drawing. All stated dimensions must be verified on site. Lobs Design must be advised of any discrepancies. This drawing must be read together with the specification/Bill of Quantities and related drawings. This drawing is for the purpose of obtaining Planning & Building Regulations Approval only. Should the contractor use them to build from then they assume full responsibility for the design.					Client				Drawing Title				 LGCHF Garden City Heritage Awards Winning Designer				
					Jackie's Drop In				Location & Block Plan								
					Broadway, Letchworth Garden City				Existing								
					SG6 3PA												
A SITE BOUNDARY AMENDED				ipl	05.05.26	-	-	-	-	Project				Scale	Date	Drawn	Checked
REV/DESCRIPTION				DRWN	DATE	REV/DESCRIPTION		DRWN	DATE	Proposed External Lift Shaft				As Shown	Mar 2026	KRL	
												Project No		Drawing No		Revision	
				02040680100mm 1:1								LD743		E01		A	