


[illegible]

WORKSHOP TO BE
DEMOLISHED

GREENHOUSE 2 TO
BE DEMOLISHED

GREENHOUSE 1 TO
BE DEMOLISHED

PIG STY 1
 PIG STY 2
 SHED 1
 SHED 2
 CONCRETE PAD

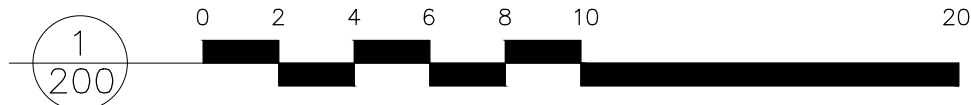

FOR
MR & MRS ANDERSON
SITE
LAND ADJ TO BENDISH
STABLES, HOLLYBUSH LANE,
HERTFORDSHIRE, SG4 8JA

C/No. 762542	O/No.	SCALE 1: 200 @A2
DRAWN JP		DRAWING NUMBER DP01
DATE 24/3/26		
		REV C