

Client:	Cala Homes	Title: Priority over Oncoming Vehicles			Aventus Design Ltd Unit 5 - Leaches Farm Business Centre Bicester Road Kingswood Aylesbury Bucks HP18 0RF Tel: 01296 770066  Civil & Structural Engineers Email: mail@aventusdesign.co.uk Web: www.aventusdesign.co.uk
Site:	Oughtonhead Lane, Hitchin, Herts. SG5 2NA	Project no.	Drawing no.	Aventus Ref.	
		PA00140-C	206-DET	H1402	
		Issue: A3	Scale: 1:10 @ A4 Dwn: S.U.	Checked: Date: Date: Feb '24	
				Approv: Date:	

Sign 5 - Refer
to Layout

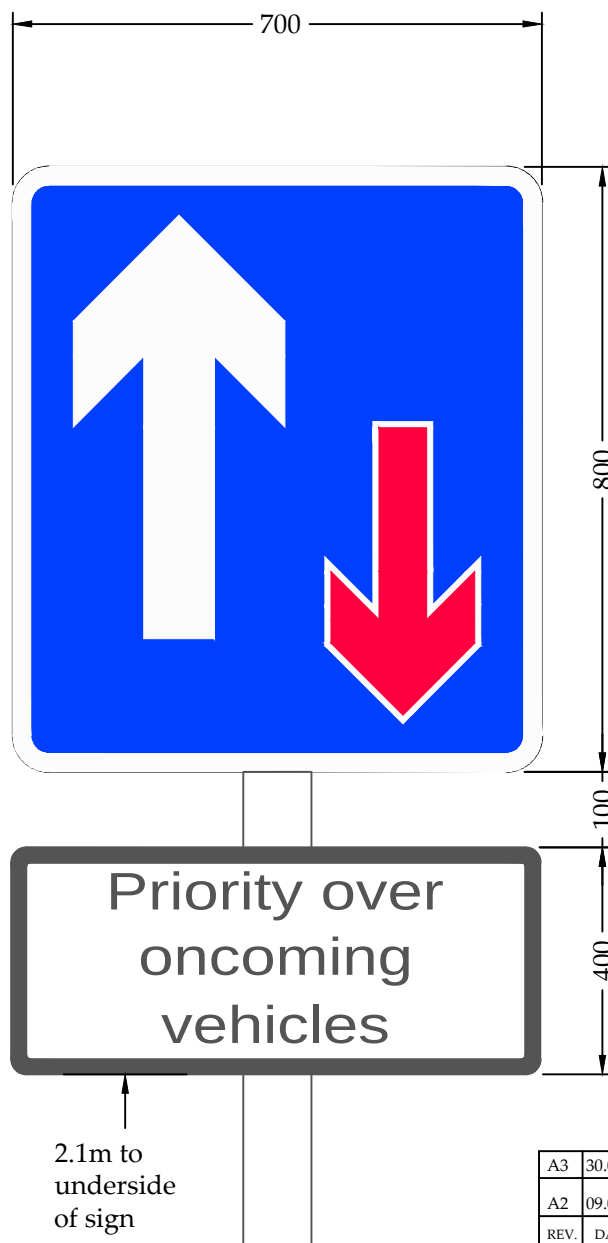


Diagram 811

Diagram 811.1

A3	30.01.25	Illumination removed.	SU	-
A2	09.01.25	Drawing number corrected, sign number and illumination added.	SU	-
REV.	DATE	DESCRIPTION	CHK	APP

METHOD OF MOUNTING				NOTE: Sign posts shall be hot dipped galvanised and coated with an extruded PVC finish of 0.4mm minimum thickness. Colour to be 693 Aircraft Grey to BS 381C (or 18B29 (Raven) to BS 4800 for use in Conservation Areas). ## See "Traffic sign Regulations and General Direction 2016" for details.			
Mounting Height to underside of sign:		2100	mm				
ILLUMINATION	Lantern:	N/A		SIGN FACE			
	No. of:	-					
	Photo Cell:	-		Font Style:	N/A	Sign ref.	811 & 811.1##
POSTS To HCC spec.	Spacing:	N/A	mm	Width:	700 mm	Letter Colour:	Black
	Type:	Tubular		Height:	1200 mm	Background:	Blue Reflective
	Diameter:	89	mm	Area:	0.84 m²	Border:	White / Black
	Length:	3950	mm				
	No. of:	1					
FOUNDATIONS ST4 Concrete	Length:	900	mm				
	Width:	500	mm				
	Depth:	900	mm				