

Client:	Cala Homes	Title: Give Way to Oncoming Vehicles			Aventus Design Ltd Unit 5 - Leaches Farm Business Centre Bicester Road Kingswood Aylesbury Bucks HP18 0RF Tel: 01296 770066 Aventus DESIGN Civil & Structural Engineers Email: mail@aventusdesign.co.uk Web: www.aventusdesign.co.uk
Site:	Oughtonhead Lane, Hitchin, Herts. SG5 2NA	Project no. PA00140-C	Drawing no. 205-DET	Aventus Ref. H1402	
		Issue: A2	Scale: 1:10 @ A4 Dwn: S.U.	Checked: Date: Feb '24	
				Approved: Date:	Date:

NOTE:
Sign Illumination
spec to be provided
by street lighting
consultants

Sign 4 - Refer
to Layout

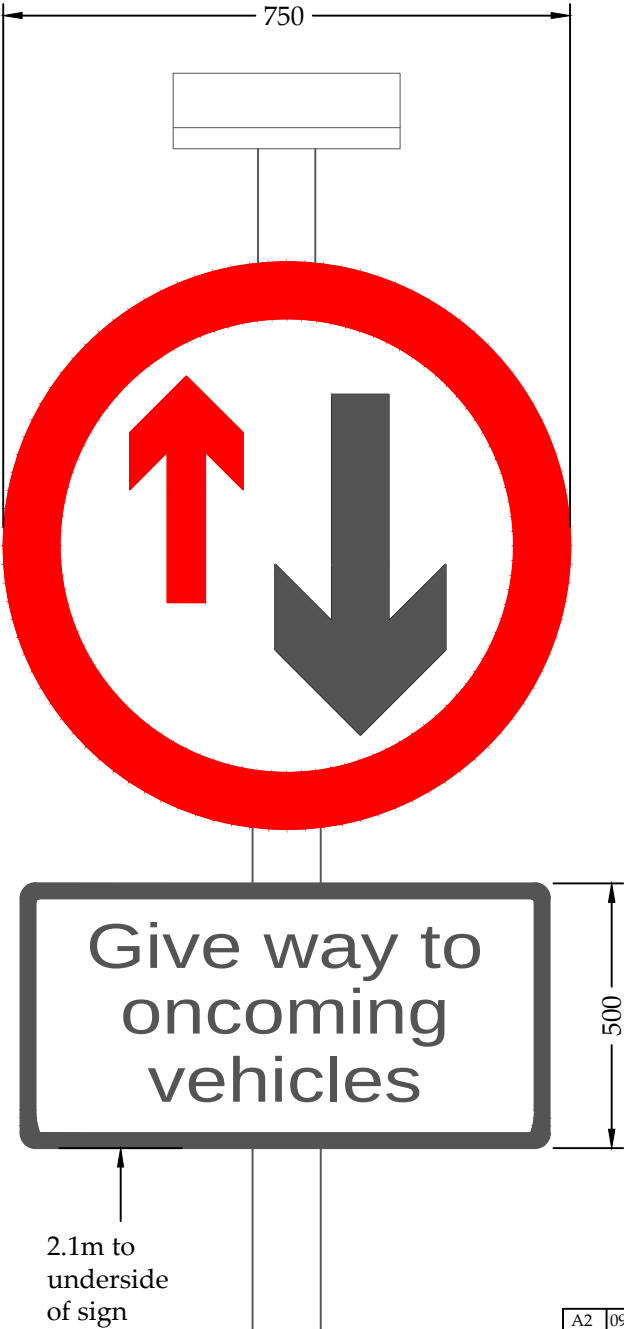


Diagram 615

Diagram 615.1

A2	09.01.25	Sign number and illumination added.	SU	-
REV.	DATE	DESCRIPTION	CHK	APP

METHOD OF MOUNTING

Mounting Height to underside of sign:		2100	mm
ILLUMINATION	Lantern:	T.B.C	
	No. of:	1	
	Photo Cell:	T.B.C	
POSTS To HCC spec.	Spacing:	N/A	mm
	Type:	Tubular	
	Diameter:	89	mm
	Length:	4500	mm
	No. of:	1	
FOUNDATIONS ST4 Concrete	Length:	900	mm
	Width:	500	mm
	Depth:	900	mm

NOTE: Sign posts shall be hot dipped galvanised and coated with an extruded PVC finish of 0.4mm minimum thickness. Colour to be 693 Aircraft Grey to BS 381C (or 18B29 (Raven) to BS 4800 for use in Conservation Areas). ## See "Traffic sign Regulations and General Direction 2016" for details.			
SIGN FACE		Scale:	1:10
Font Style:	N/A	Sign ref.	615 & 615.1 ##
Width:	750 mm	Letter Colour:	Black
Height:	750 mm	Background:	White Reflective
Area:	0.810 m²	Border:	Red / black