


|         |                                                 |                          |                              |                           |   |
|---------|-------------------------------------------------|--------------------------|------------------------------|---------------------------|---|
| Client: | Cala Homes                                      | Title: Access Only       |                              |                           | Aventus Design Ltd<br>Unit 5 - Leaches Farm<br>Business Centre<br>Bicester Road<br>Kingswood<br>Aylesbury<br>Bucks HP18 0RF<br>Tel: 01296 770066<br><br>Civil & Structural Engineers<br>Email: mail@aventusdesign.co.uk<br>Web: www.aventusdesign.co.uk |
| Site:   | Oughtonhead Lane,<br>Hitchin,<br>Herts. SG5 2NA | Project no.<br>PA00140-C | Drawing no.<br>204-DET       | Aventus Ref.<br>H1402     |   |
|         |                                                 | Issue:<br>A1             | Scale: 1:10 @ A4<br>Dm: S.U. | Checked:<br>Date: Feb '24 |   |
|         |                                                 |                          |                              | Approved:<br>Date:        |   |

Sign 3 - Refer to Layout

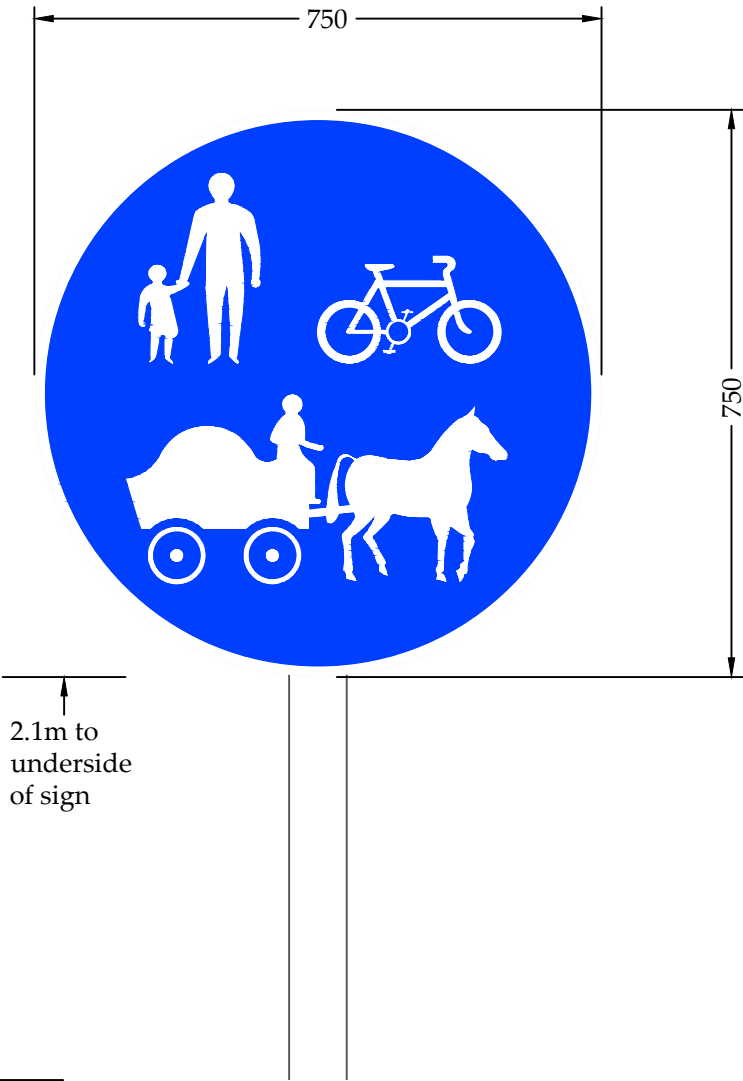

| -    | -    | -           | -   | -   |
|------|------|-------------|-----|-----|
| REV. | DATE | DESCRIPTION | CHK | APP |

| METHOD OF MOUNTING                    |             |         |    |
|---------------------------------------|-------------|---------|----|
| Mounting Height to underside of sign: |             | 2100    | mm |
| ILLUMINATION                          | Lantern:    | N/A     |    |
|                                       | No. of:     | -       |    |
|                                       | Photo Cell: | -       |    |
| POSTS<br><br>To HCC spec.             | Spacing:    | N/A     | mm |
|                                       | Type:       | Tubular |    |
|                                       | Diameter:   | 89      | mm |
|                                       | Length:     | 3600    | mm |
|                                       | No. of:     | 1       |    |
| FOUNDATIONS<br><br>ST4 Concrete       | Length:     | 900     | mm |
|                                       | Width:      | 500     | mm |
|                                       | Depth:      | 900     | mm |

NOTE:  
Sign posts shall be hot dipped galvanised and coated with an extruded PVC finish of 0.4mm minimum thickness. Colour to be 693 Aircraft Grey to BS 381C (or 18B29 (Raven) to BS 4800 for use in Conservation Areas).

## See "Traffic sign Regulations and General Direction 2016" for details.

|             |          |                |        |
|-------------|----------|----------------|--------|
| SIGN FACE   |          | Scale:         | 1:10   |
| Font Style: | -        | Sign ref.      | Sign 3 |
| Width:      | 750 mm   | Letter Colour: | N/A    |
| Height:     | 750 mm   | Background:    | Blue   |
| Area:       | 0.442 m² | Border:        | White  |