


Client:	Cala Homes	Title: Road Humps Ahead			Aventus Design Ltd Unit 5 - Leaches Farm Business Centre Bicester Road Kingswood Aylesbury Bucks HP18 0RF Tel: 01296 770066 Aventus DESIGN Civil & Structural Engineers Email: mail@aventusdesign.co.uk Web: www.aventusdesign.co.uk
Site:	Oughtonhead Lane, Hitchin, Herts. SG5 2NA	Project no. PA00140-C	Drawing no. 203-DET	Aventus Ref. H1402	
		Issue: A2	Scale: 1:10 @ A4 Dwn: S.U.	Checked: Date: Feb '24	
				Approv: Date:	

Sign 1 - Refer
to Layout

Diagram 557.1

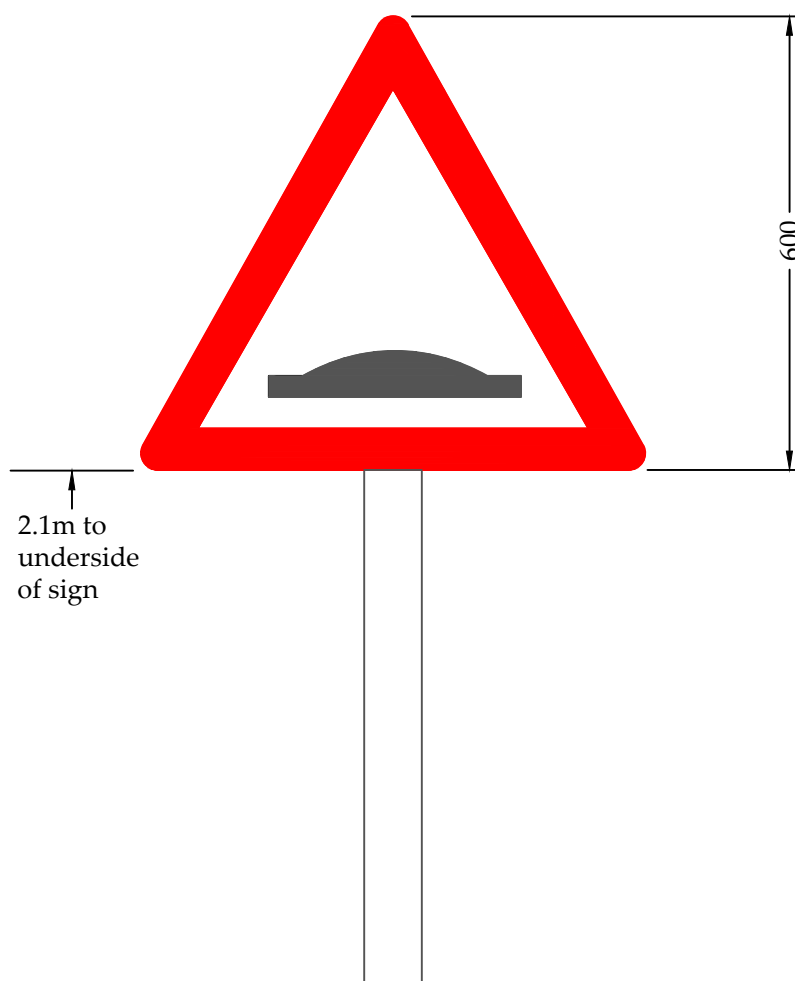

A2	30.01.25	Sign amended to Road Humps ahead.	SU	-
REV.	DATE	DESCRIPTION	CHK	APP

METHOD OF MOUNTING				NOTE: Sign posts shall be hot dipped galvanised and coated with an extruded PVC finish of 0.4mm minimum thickness. Colour to be 693 Aircraft Grey to BS 381C (or 18B29 (Raven) to BS 4800 for use in Conservation Areas). ## See "Traffic sign Regulations and General Direction 2016" for details.			
Mounting Height to underside of sign:		2100	mm				
ILLUMINATION	Lantern:	N/A					
	No. of:	-					
	Photo Cell:	-					
POSTS To HCC spec.	Spacing:	N/A	mm	SIGN FACE Scale: 1:10 Font Style: Transport Heavy Sign ref. 557.1 Width: 600 / - mm Letter Colour: - - Height: 600 / - mm Background: White - Area: 0.18 m² Border: Red -			
	Type:	Tubular					
	Diameter:	89	mm				
	Length:	3900	mm				
	No. of:	1					
FOUNDATIONS ST4 Concrete	Length:	900	mm				
	Width:	500	mm				
	Depth:	900	mm				