This drawing must not be copied without the consent of Home Extension Team
The contractor is responsible for taking and checking all dimensions and angles

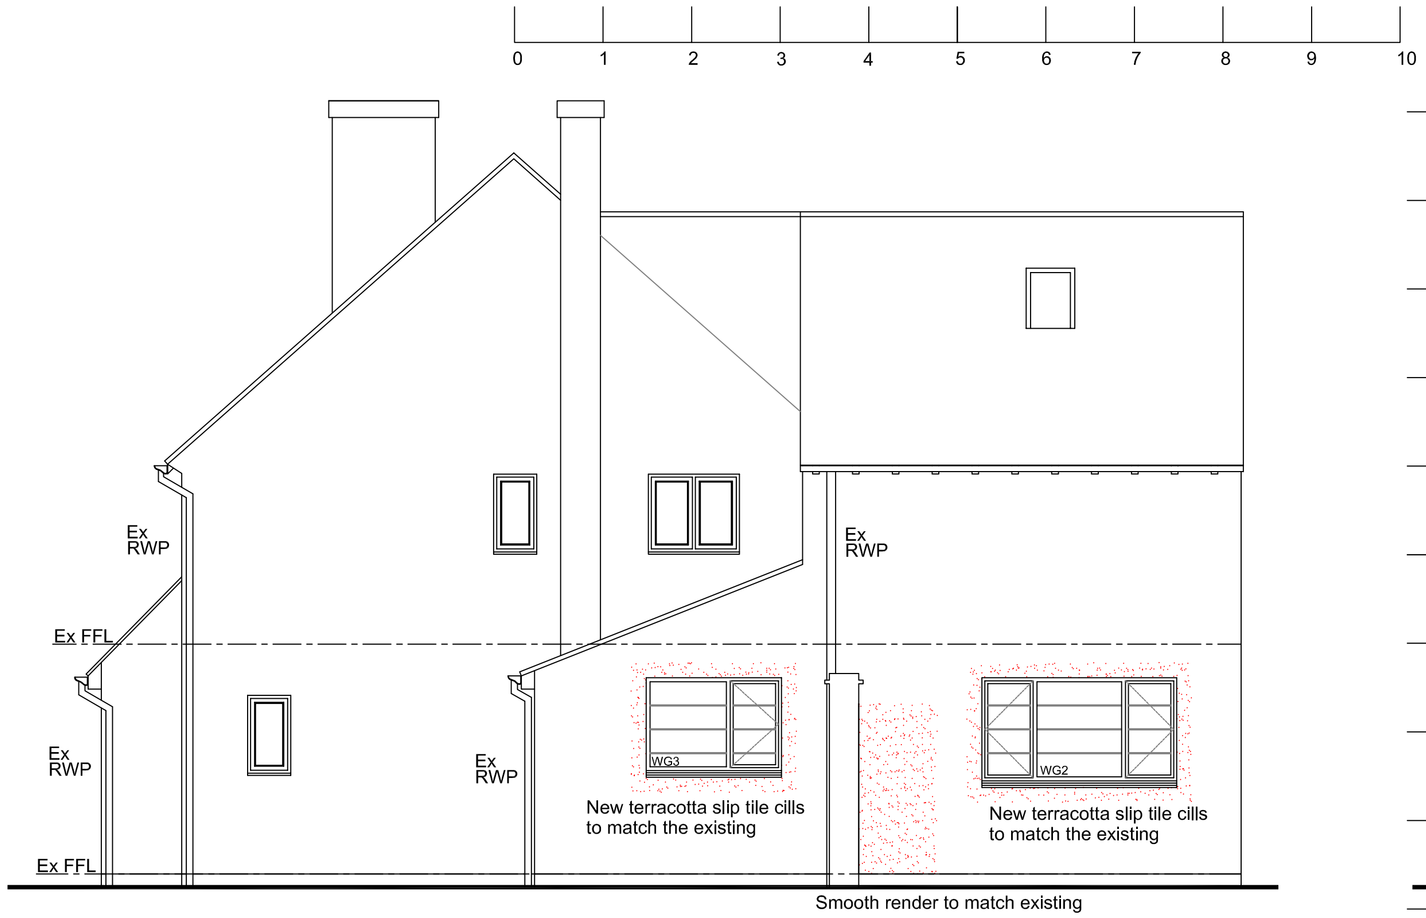


PROPOSED SOUTH WEST ELEVATION




PROPOSED SOUTH EAST ELEVATION

## Materials

Walls
Existing smooth render
New smooth render to match existing

Roof
N/A
N/A

Boundary
N/A
N/A

Windows
Existing white UPVc windows
New white metal windows with horizontal georgian bars as shown on elevations

Doors
Existing white UPVc doors
New white metal doors with horizontal georgian bars as shown on elevations




PROPOSED SOUTH WEST ELEVATION

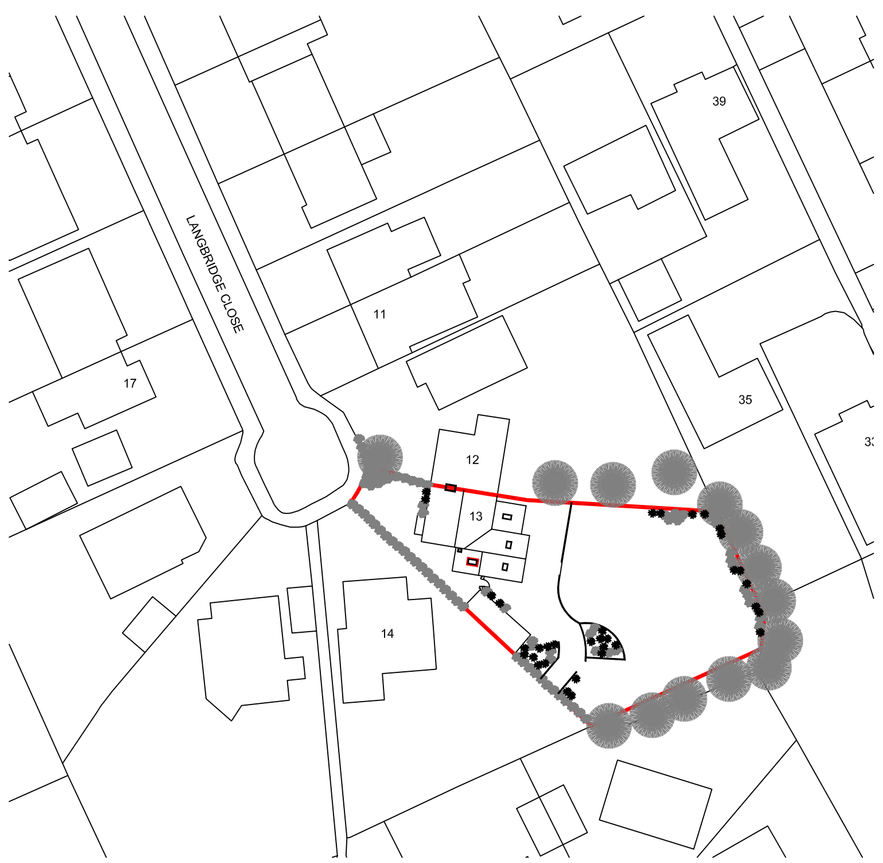


BLOCK PLAN 1:500

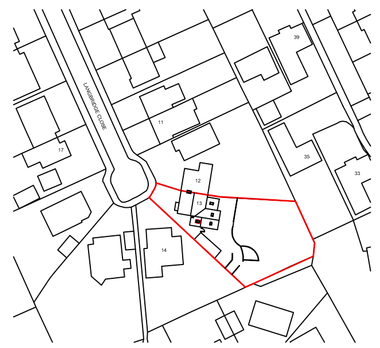

LOCATION PLAN 1:1250

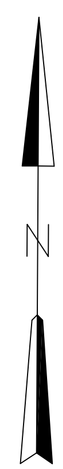


Rev A 17-04-2018
-Amendments as per client email dated the 15th April.

Rev B 11-05-2018
-Amendments as per clients request.

Rev C 16-05-2018
-Amendments as per clients email dated the 16th May.

HOME EXTENSION TEAM
103 Bancroft, Hitchin, Herts. SG5 1NB
Tel: (01462) 440099 E-mail; hitchin@het.co.uk

Client
Mr & Mrs Greenway

Project
13 Langbridge Close
Hitchin
Herts
SG4 9EL

Drawing Title
Permitted Development Application, internal alterations with window and door changes. Proposed elevations, block & site plans

| Scale A1 dwg | Date | Drawn by |
|---|---|---|
| 1:50 | 16-05-2018 | MD |

| Dwg. No. | Rev. |
|---|---|
| HET 1542/02 | C |