
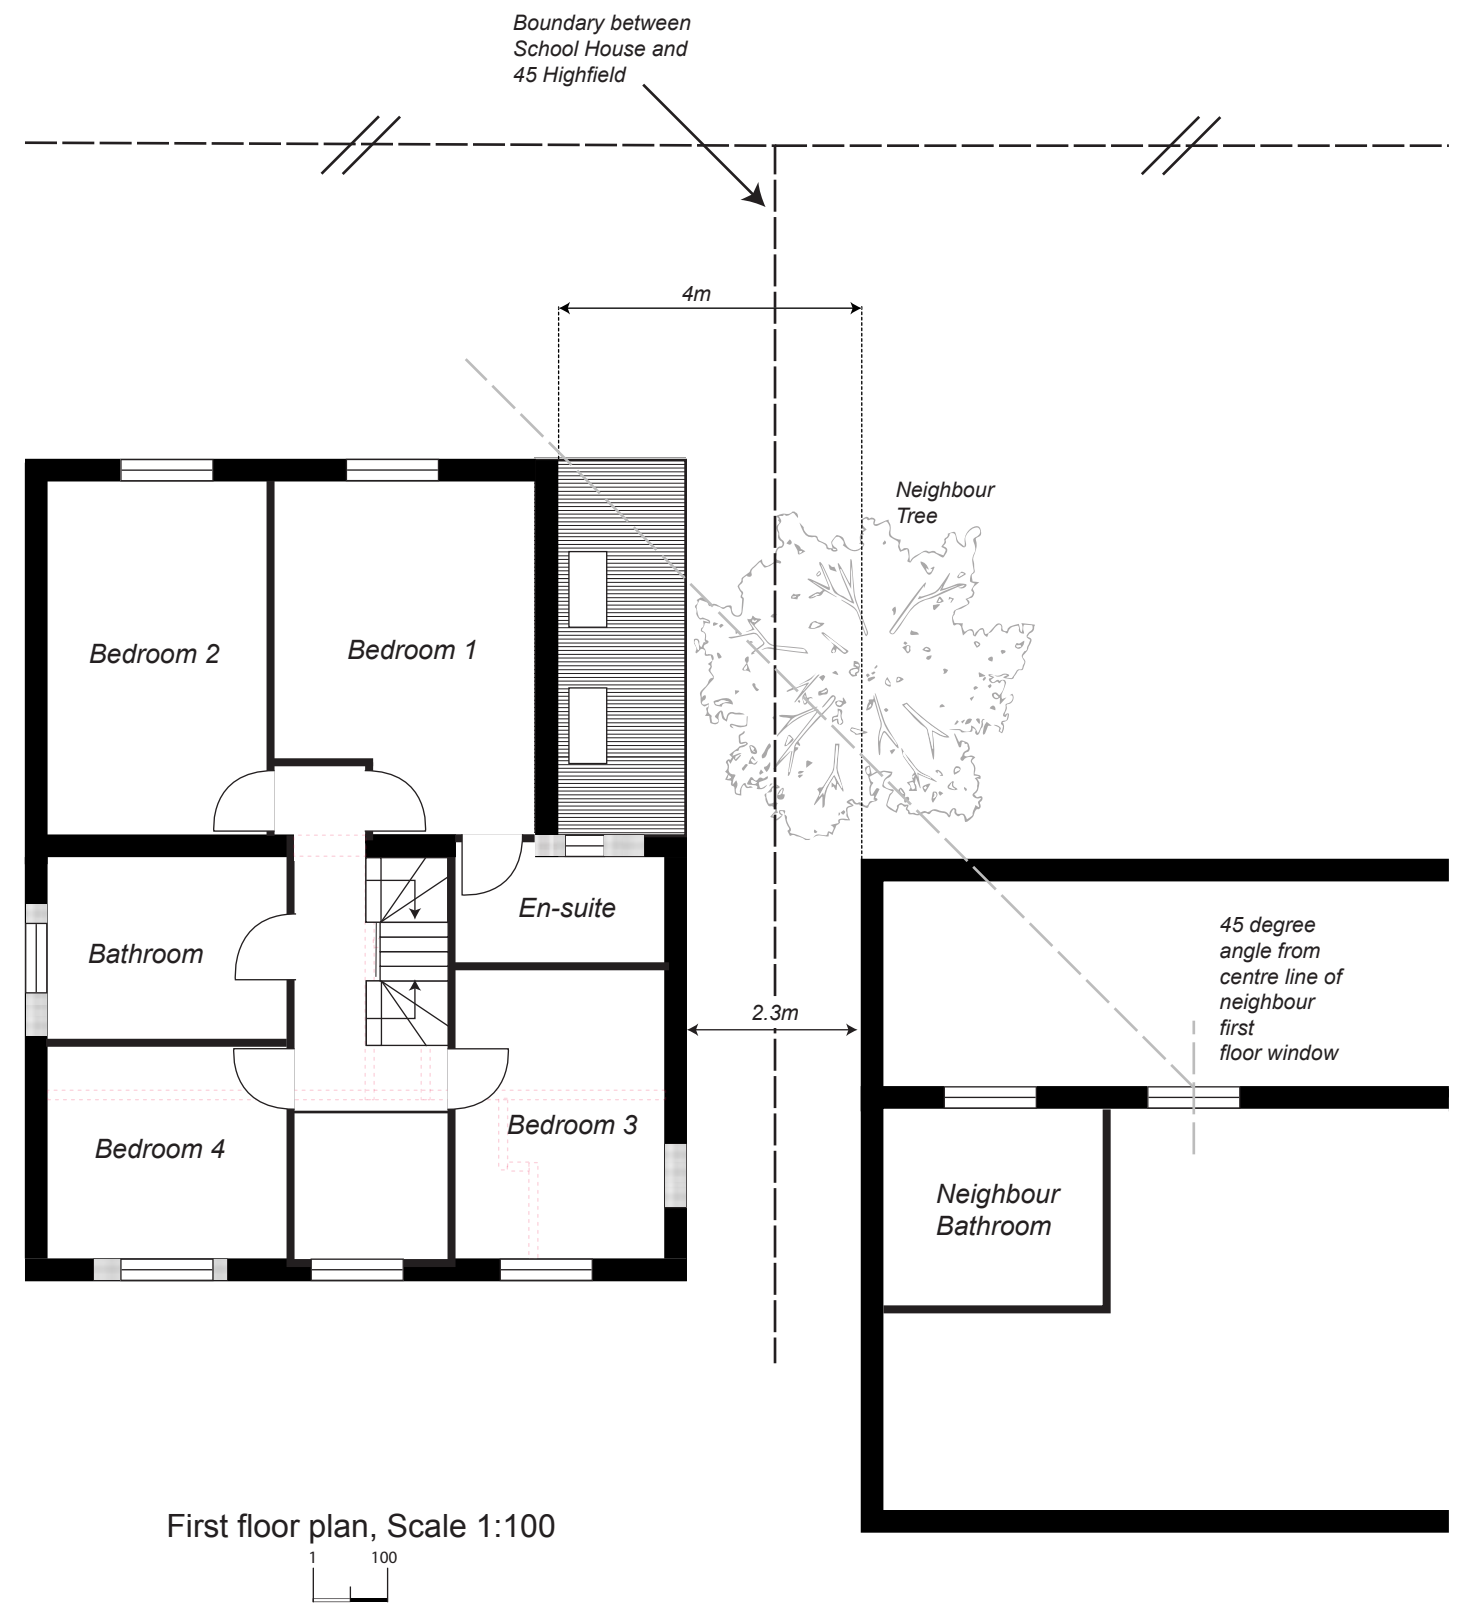


3. Proposed Plans - School House, Highfield, Letchworth Garden City, SG6 3PY

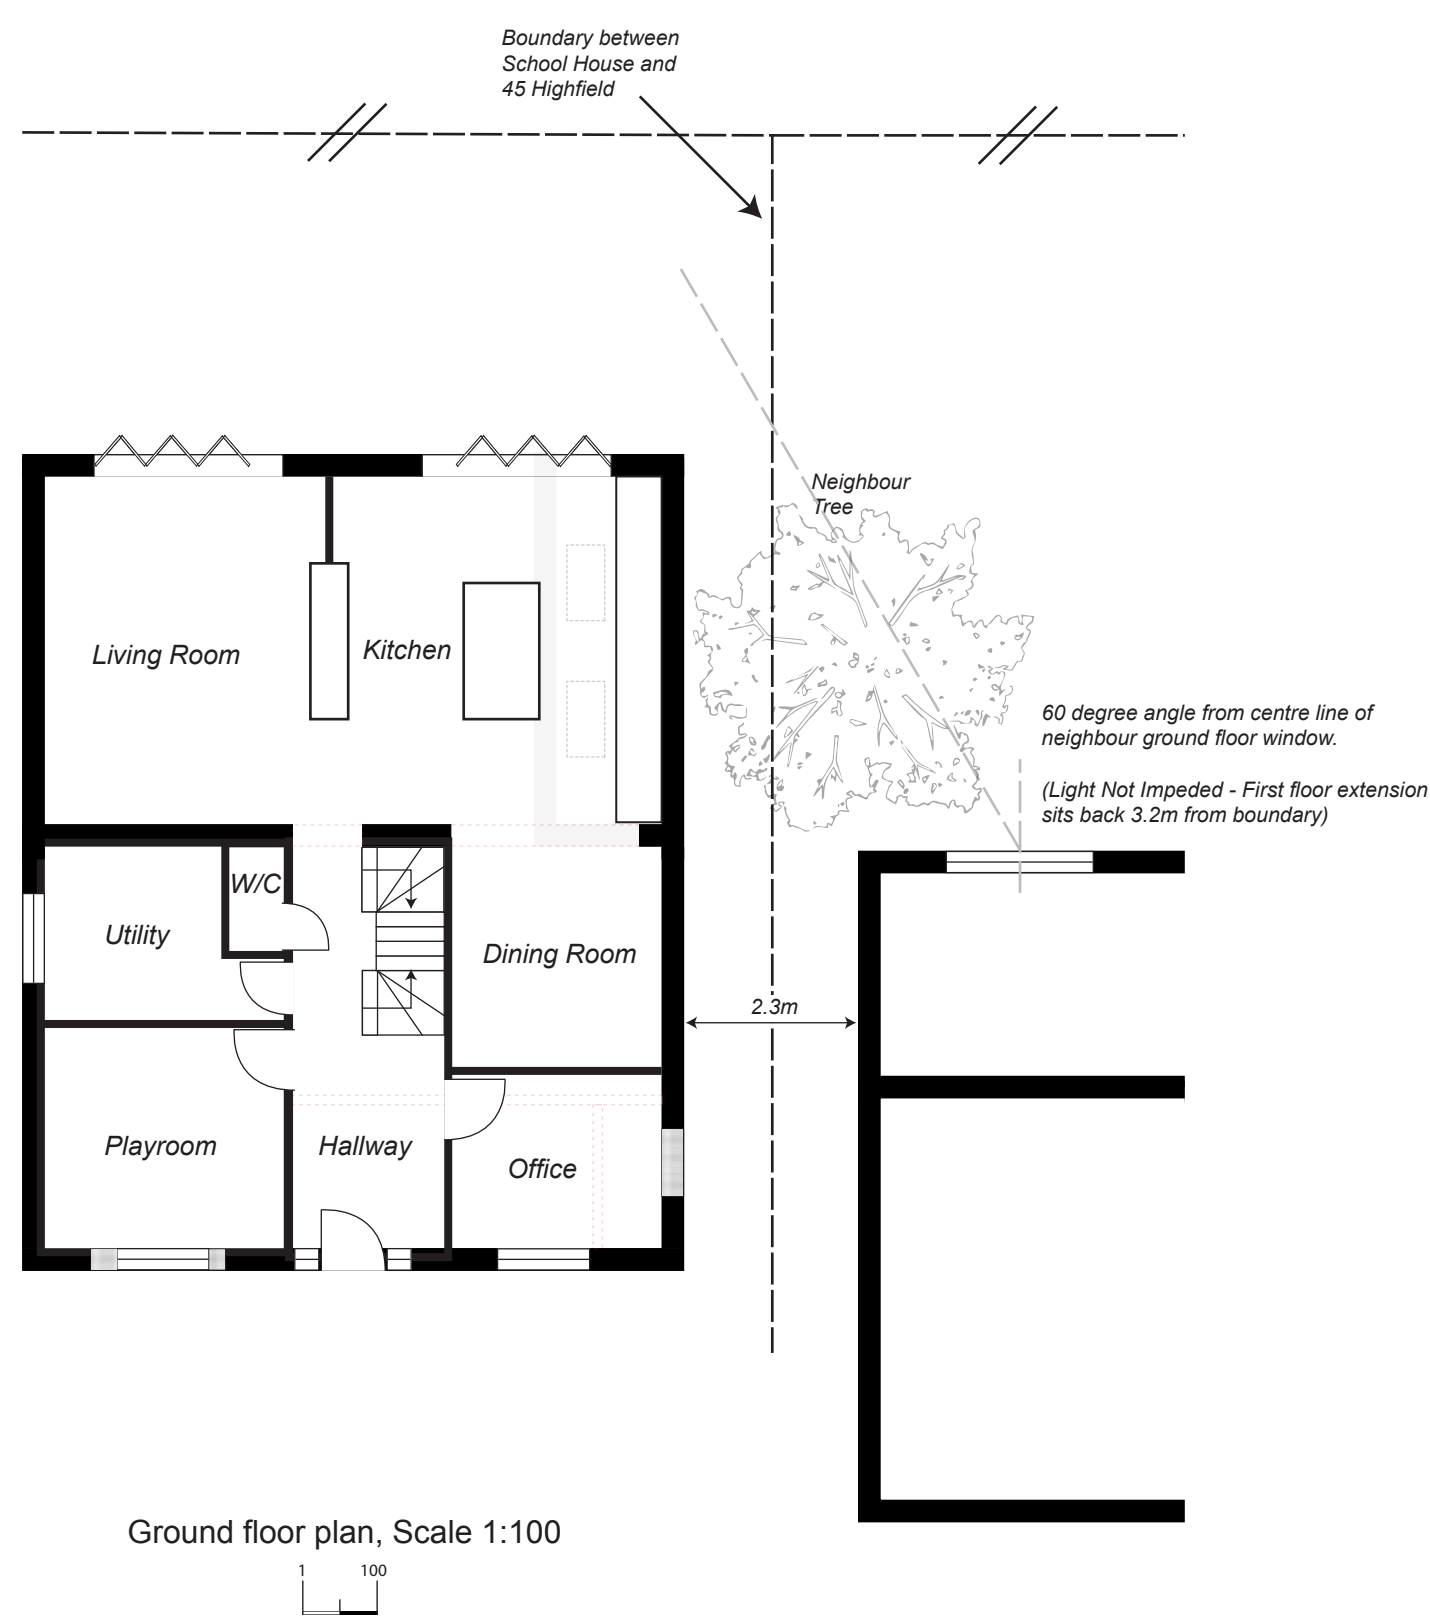

**PROJECT:**

School House, Highfield, Letchworth Garden City, SG6 3PY  
Double Storey Rear Extension

**DATE:**

18.07.2026

**SCALE:**

To Scale - A3