

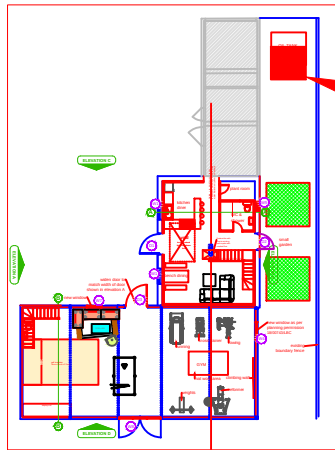
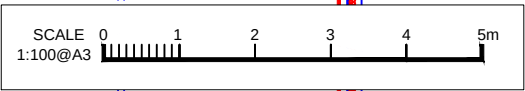
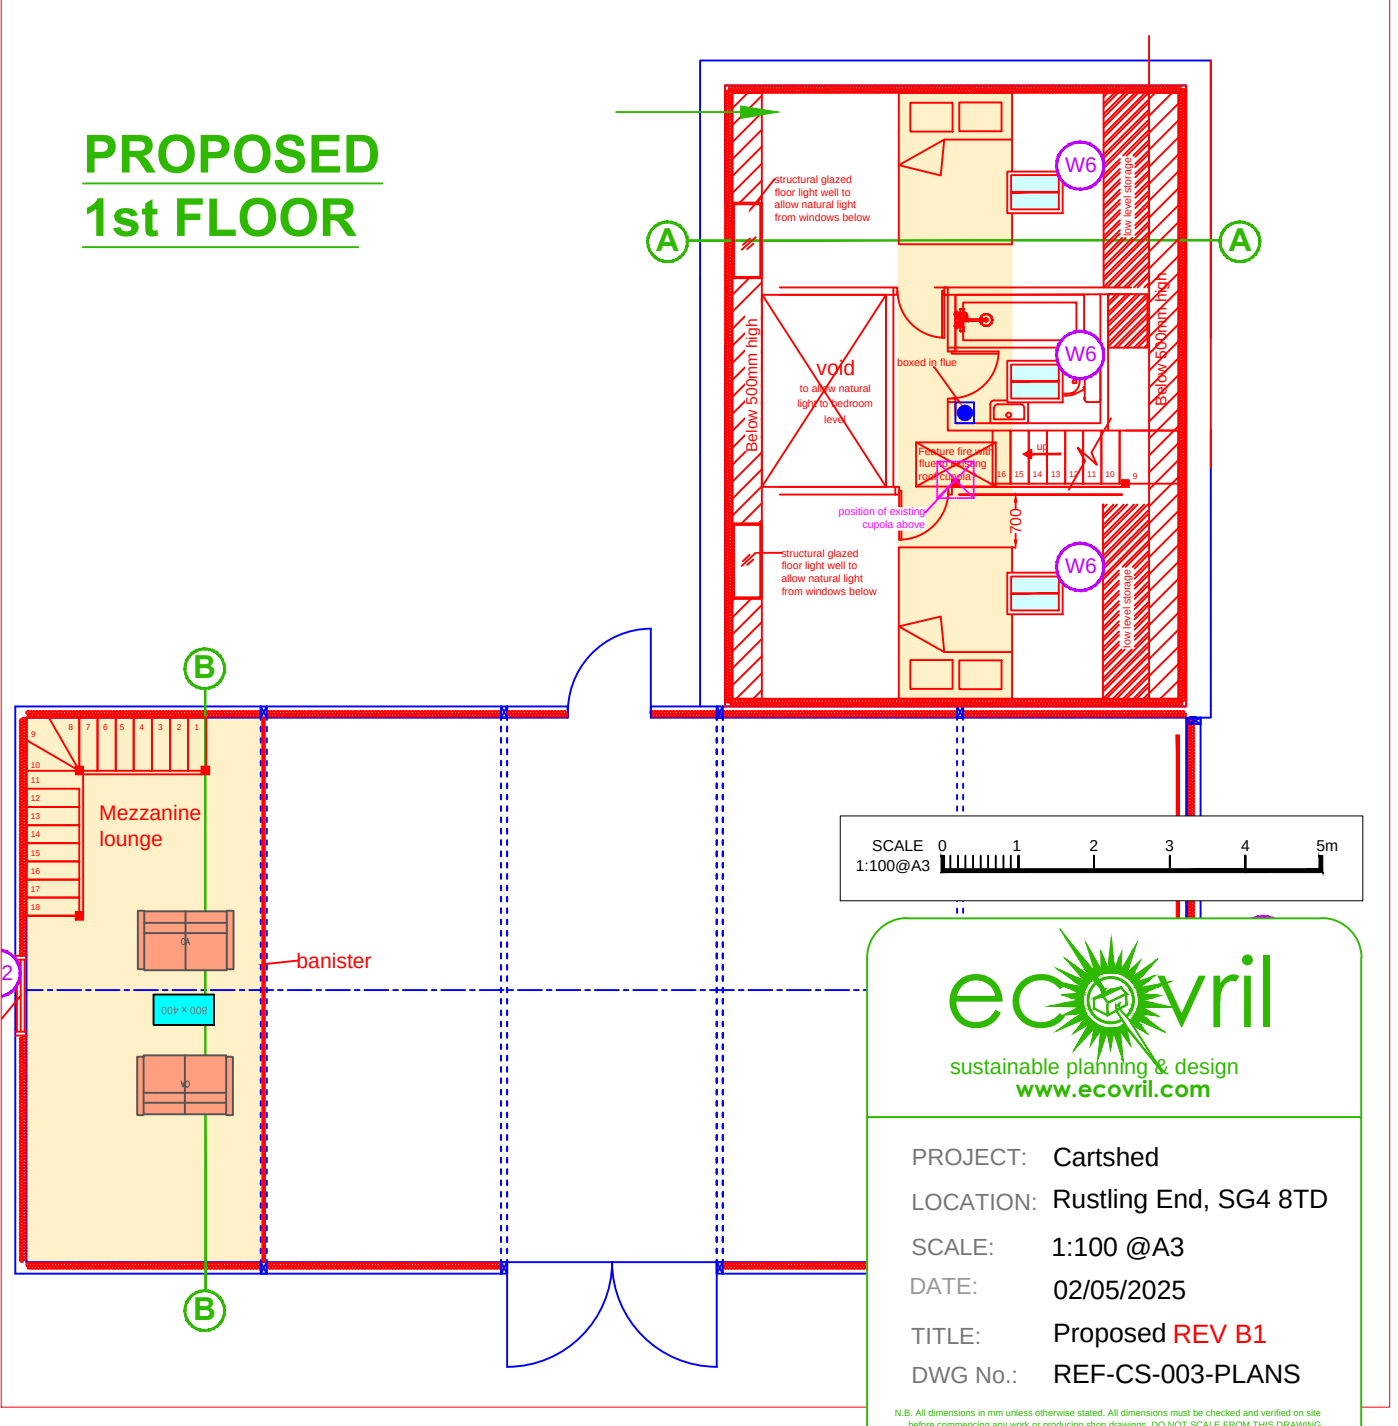
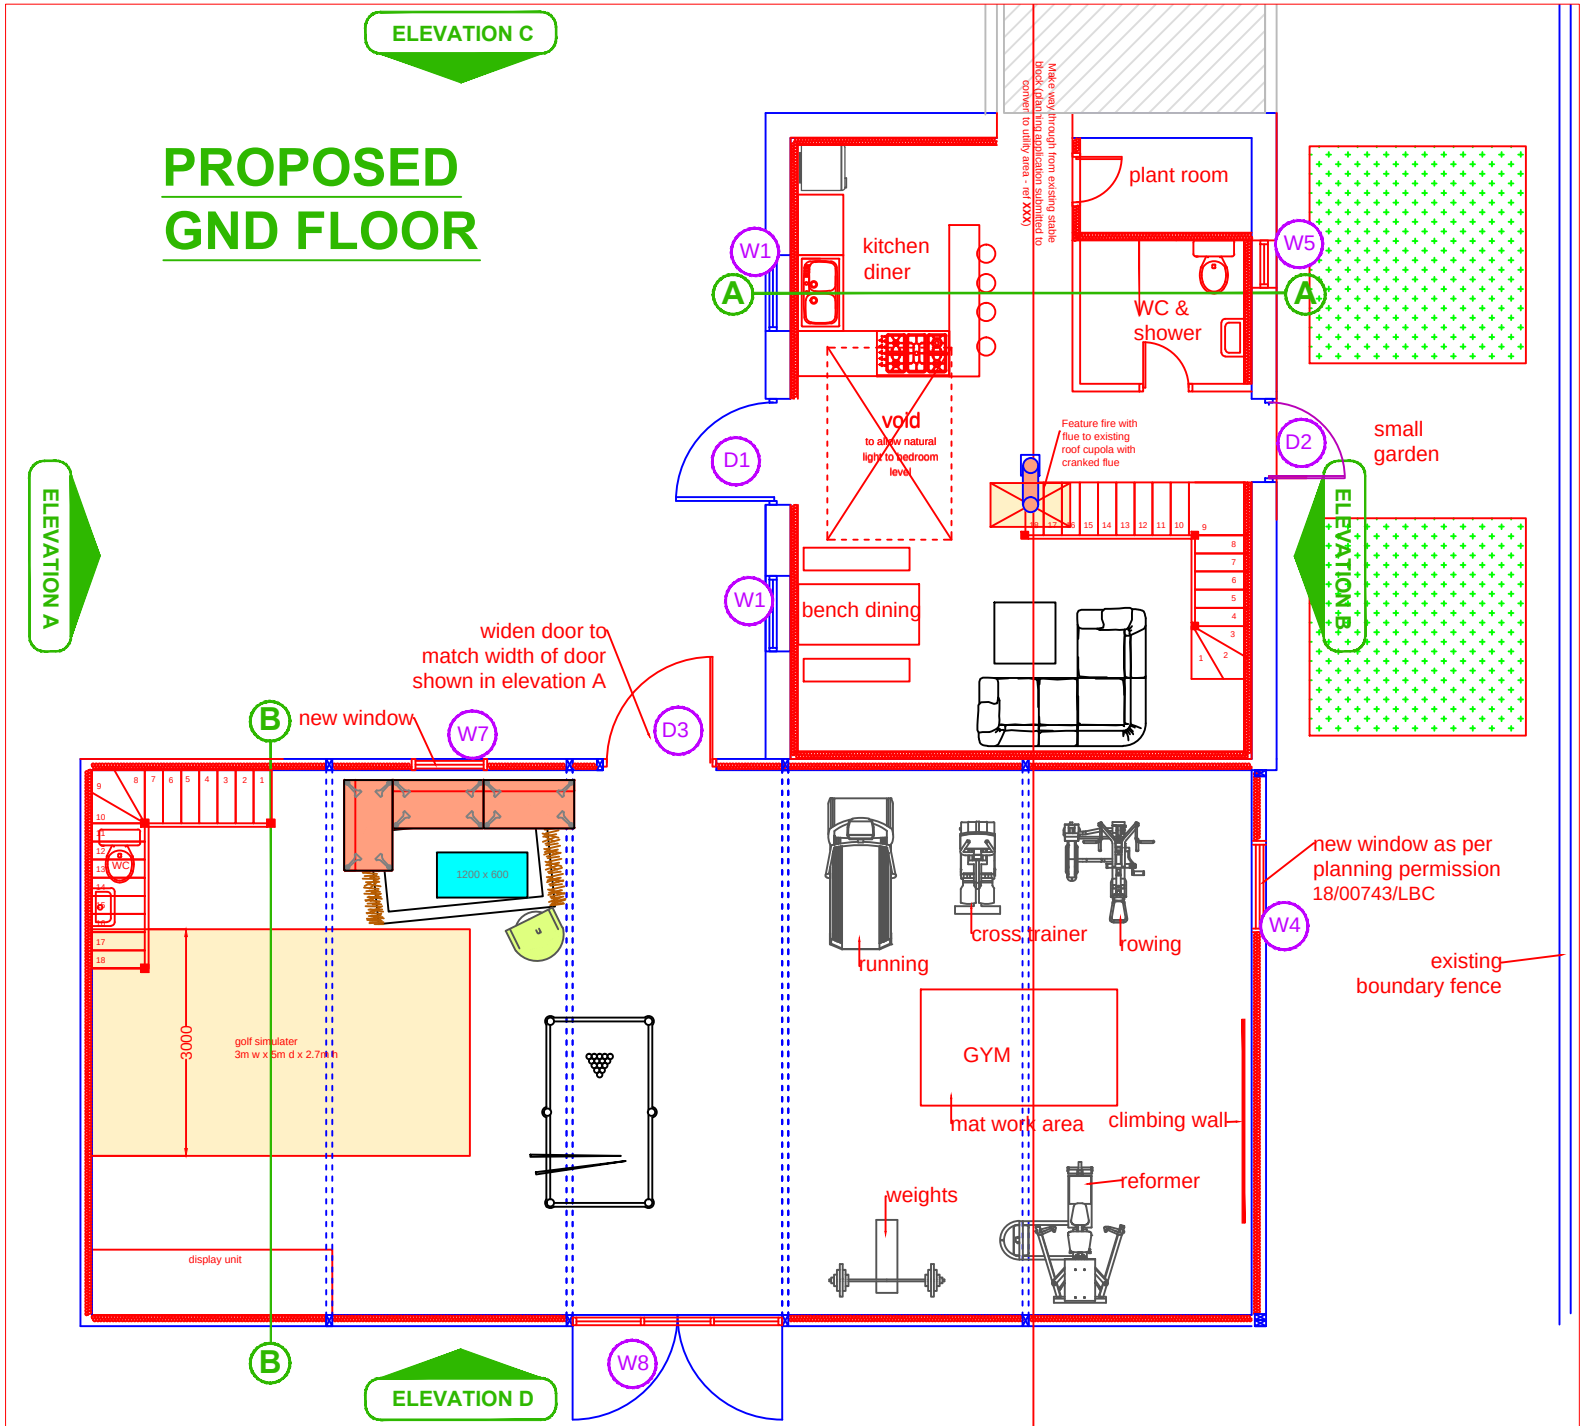


Rustling End Farm Cartshed
DWG:REF-CS-003-PLANS REV B1
& cross sectional workings

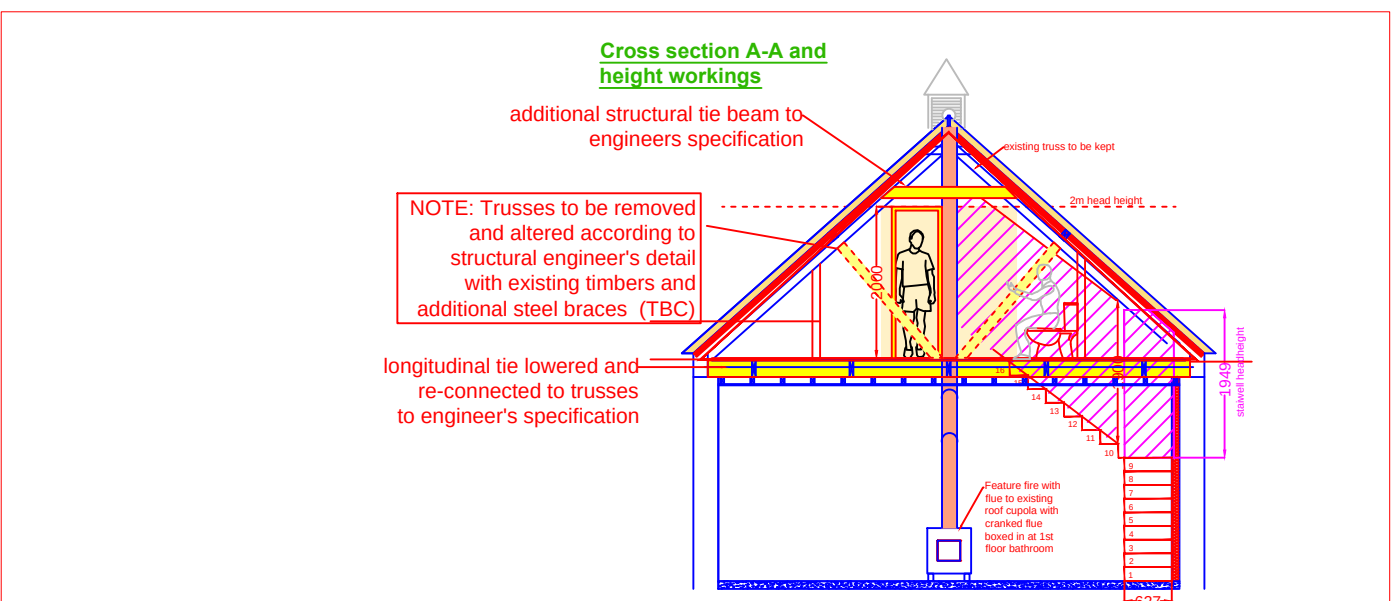

NOTE:
new upgraded oil tank
to be sited here

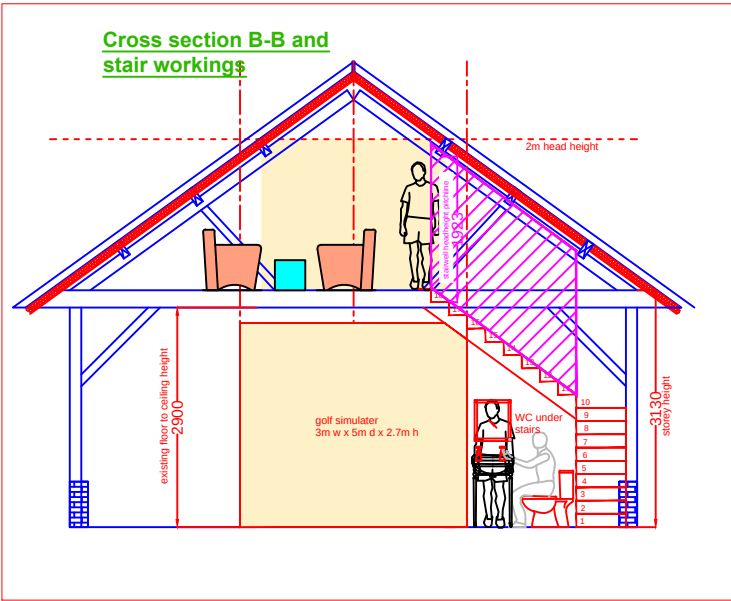

ecovril
sustainable planning & design
www.ecovril.com

PROJECT: Cartshed
LOCATION: Rustling End, SG4 8TD
SCALE: 1:100 @A3
DATE: 02/05/2025
TITLE: Proposed REV B1
DWG No.: REF-CS-003-PLANS

N.B. All dimensions in mm unless otherwise stated. All dimensions must be checked and verified on site before commencing any work or producing shop drawings. DO NOT SCALE FROM THIS DRAWING