
0 1 2 3 4 5 Metres

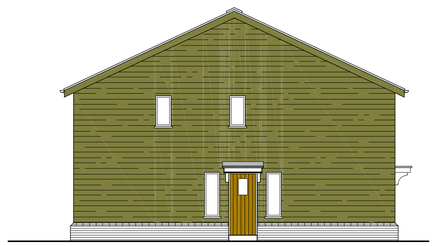


NORTH ELEVATION




EAST ELEVATION



SOUTH ELEVATION

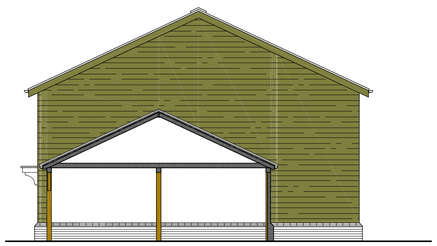

WEST ELEVATION

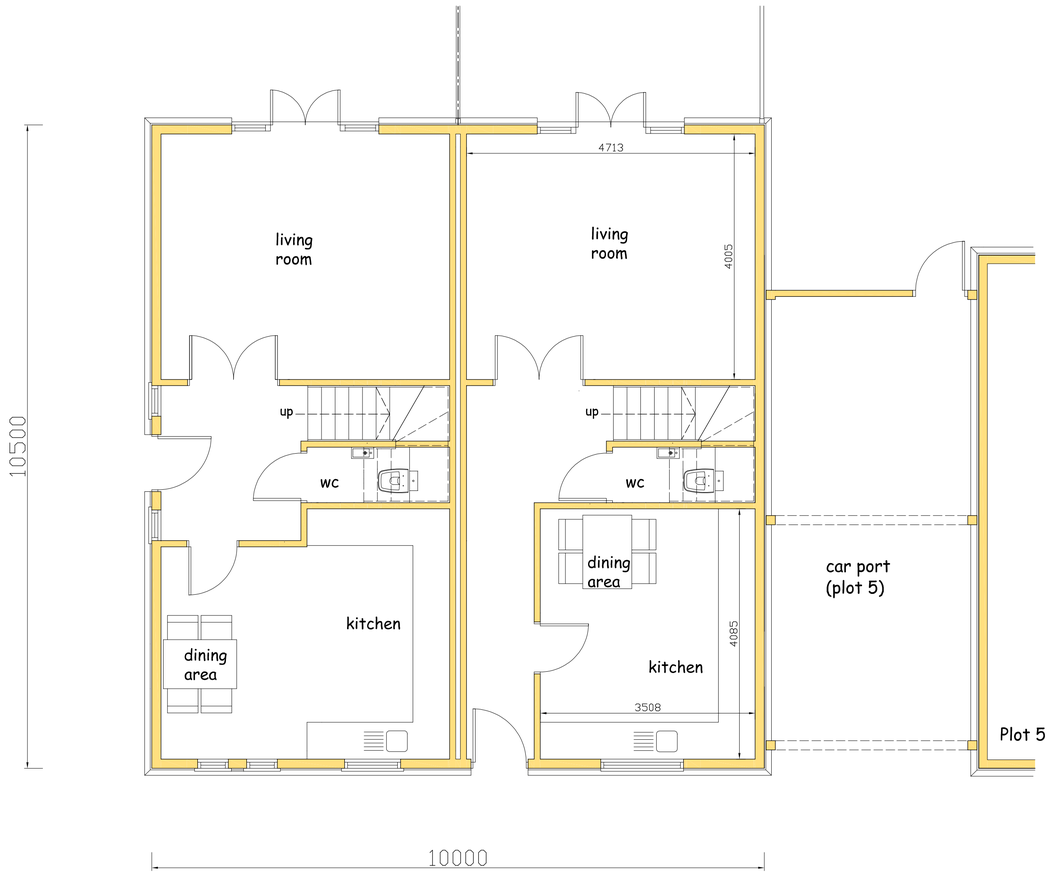

GROUND FLOOR PLAN

FIRST FLOOR PLAN

No.	Date	Revision	Initial

Project

PROPOSED RESIDENTIAL DEVELOPMENT ON LAND AT MILLCROFT, ROYSTON ROAD, BARKWAY HERTS SG8 8BU

Client

HANSON SERVICES LTD
& MR COLIN BLUNDELL

Drawing

PLOTS 3 & 4

Scale 1:50 & 1:100 @ A1 · Drawn C.R

Checked · Date Jan 18

Drawing No.

MILL/18/04A

This drawing and design is copyright and must not be reproduced in part or in whole without prior written consent. Contractors must verify all dimensions on site before commencing work

0 1 2 3 4 5 Metres