



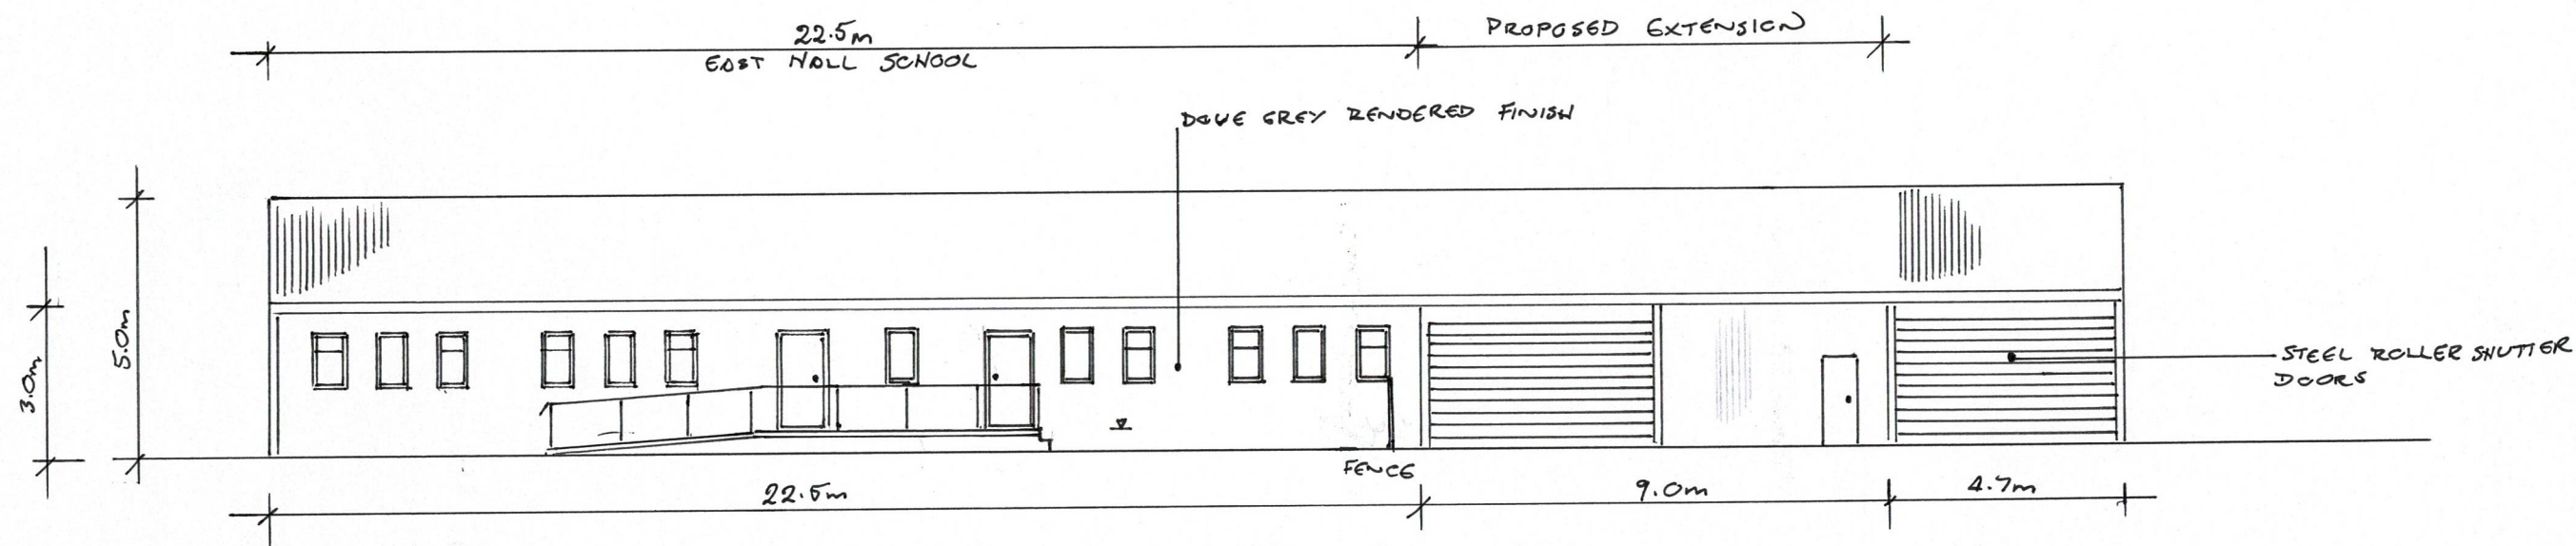


South West Elevation 1:100

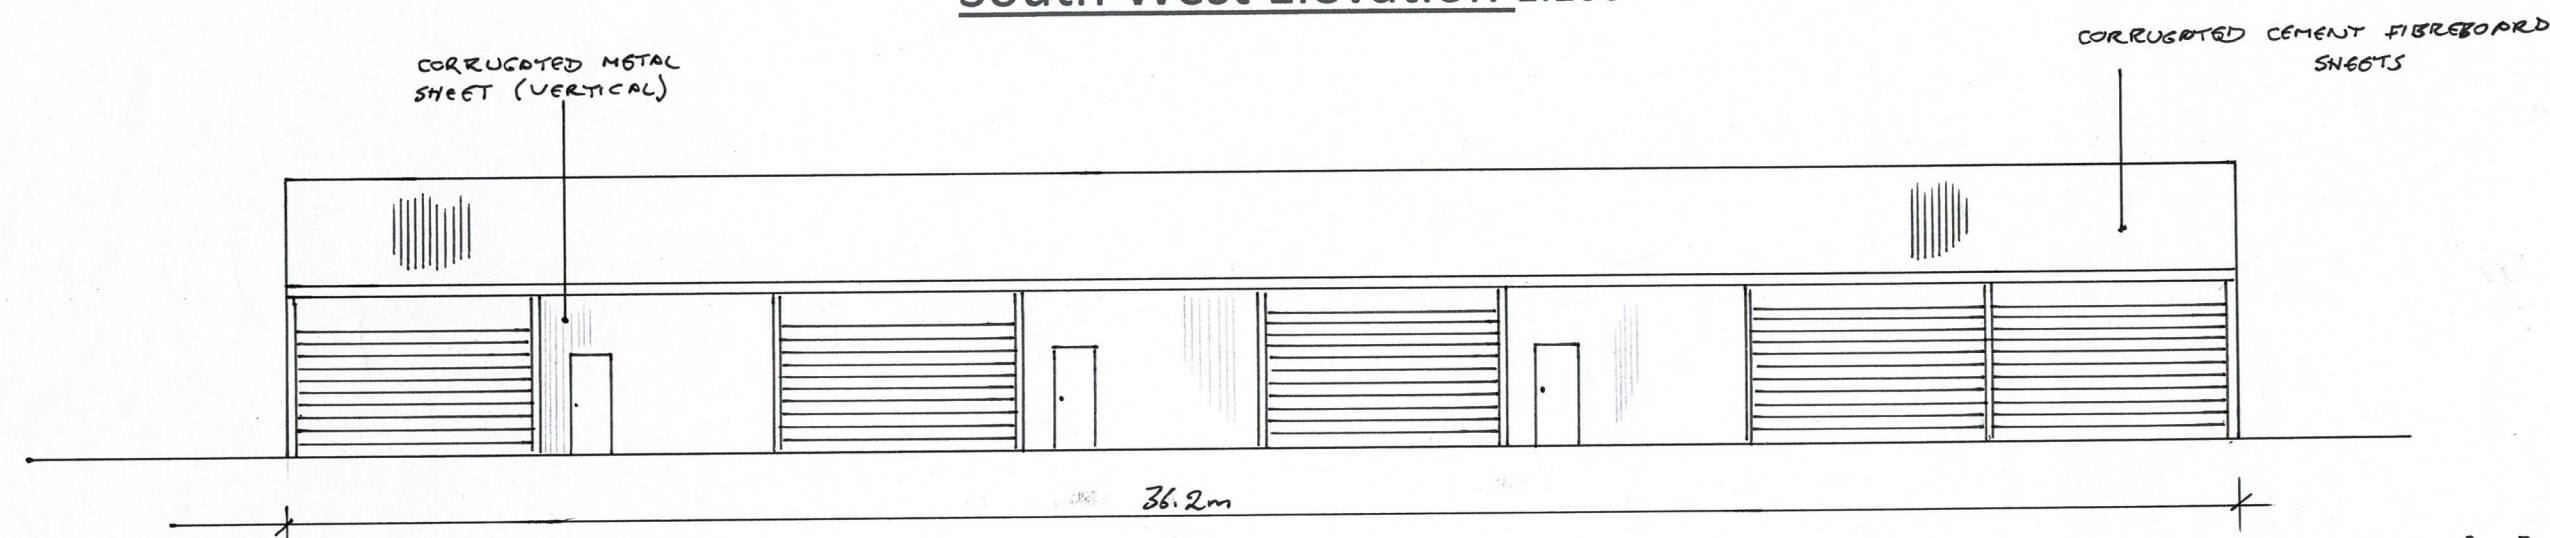


North East Elevation 1:100

NO CHANGE

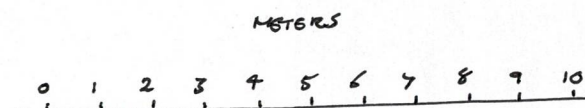


1:100 @ A2

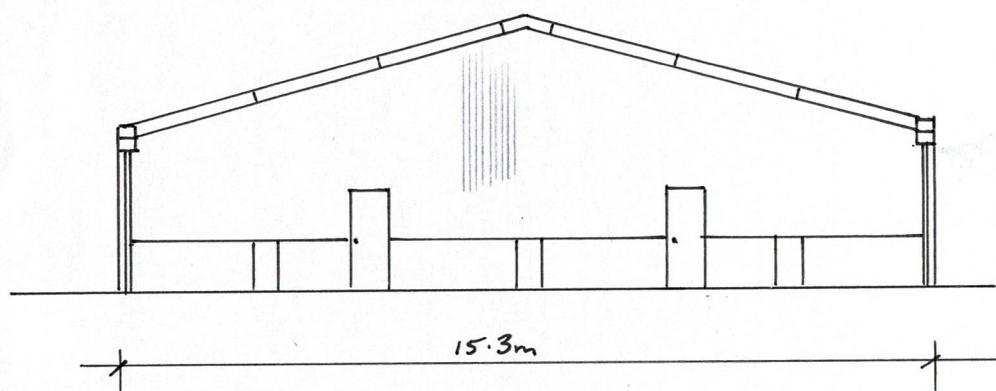

South East Elevation 1:100

NO CHANGE

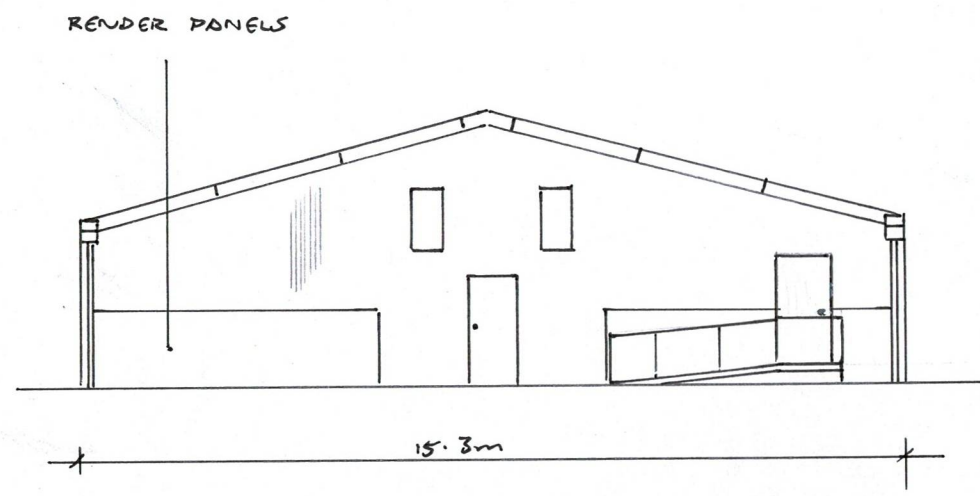

North West Elevation 1:100

NO CHANGE

These drawings have been prepared in relation to a retrospective revised scheme for "Change of Use of from Agricultural Building to School (D1) following approval of application 25/02022/FP. This drawing should be read in conjunction with all drawings in the series 2026/414/01-06 and the Planning Statement. All dimensions and setting out to be confirmed on site and any discrepancies reported to the designer.

Scheme – Change of Use from Agricultural Building to School (D1) - retrospective revised scheme to 25/02022/FP

Address – The Calf House East and West, East Hall Farm, St Pauls Walden, SG4 8DL

Date – May 2026
Scale – 1:100 @ A2
Drawing Ref – 2026/414/03 – Existing (pre-development) Elevations

By Dorli Newbery BEng(Hons) - 07946584925
dorlinewbery@btinternet.com

Sheet 3 of 6

Dorli Newbery Structures