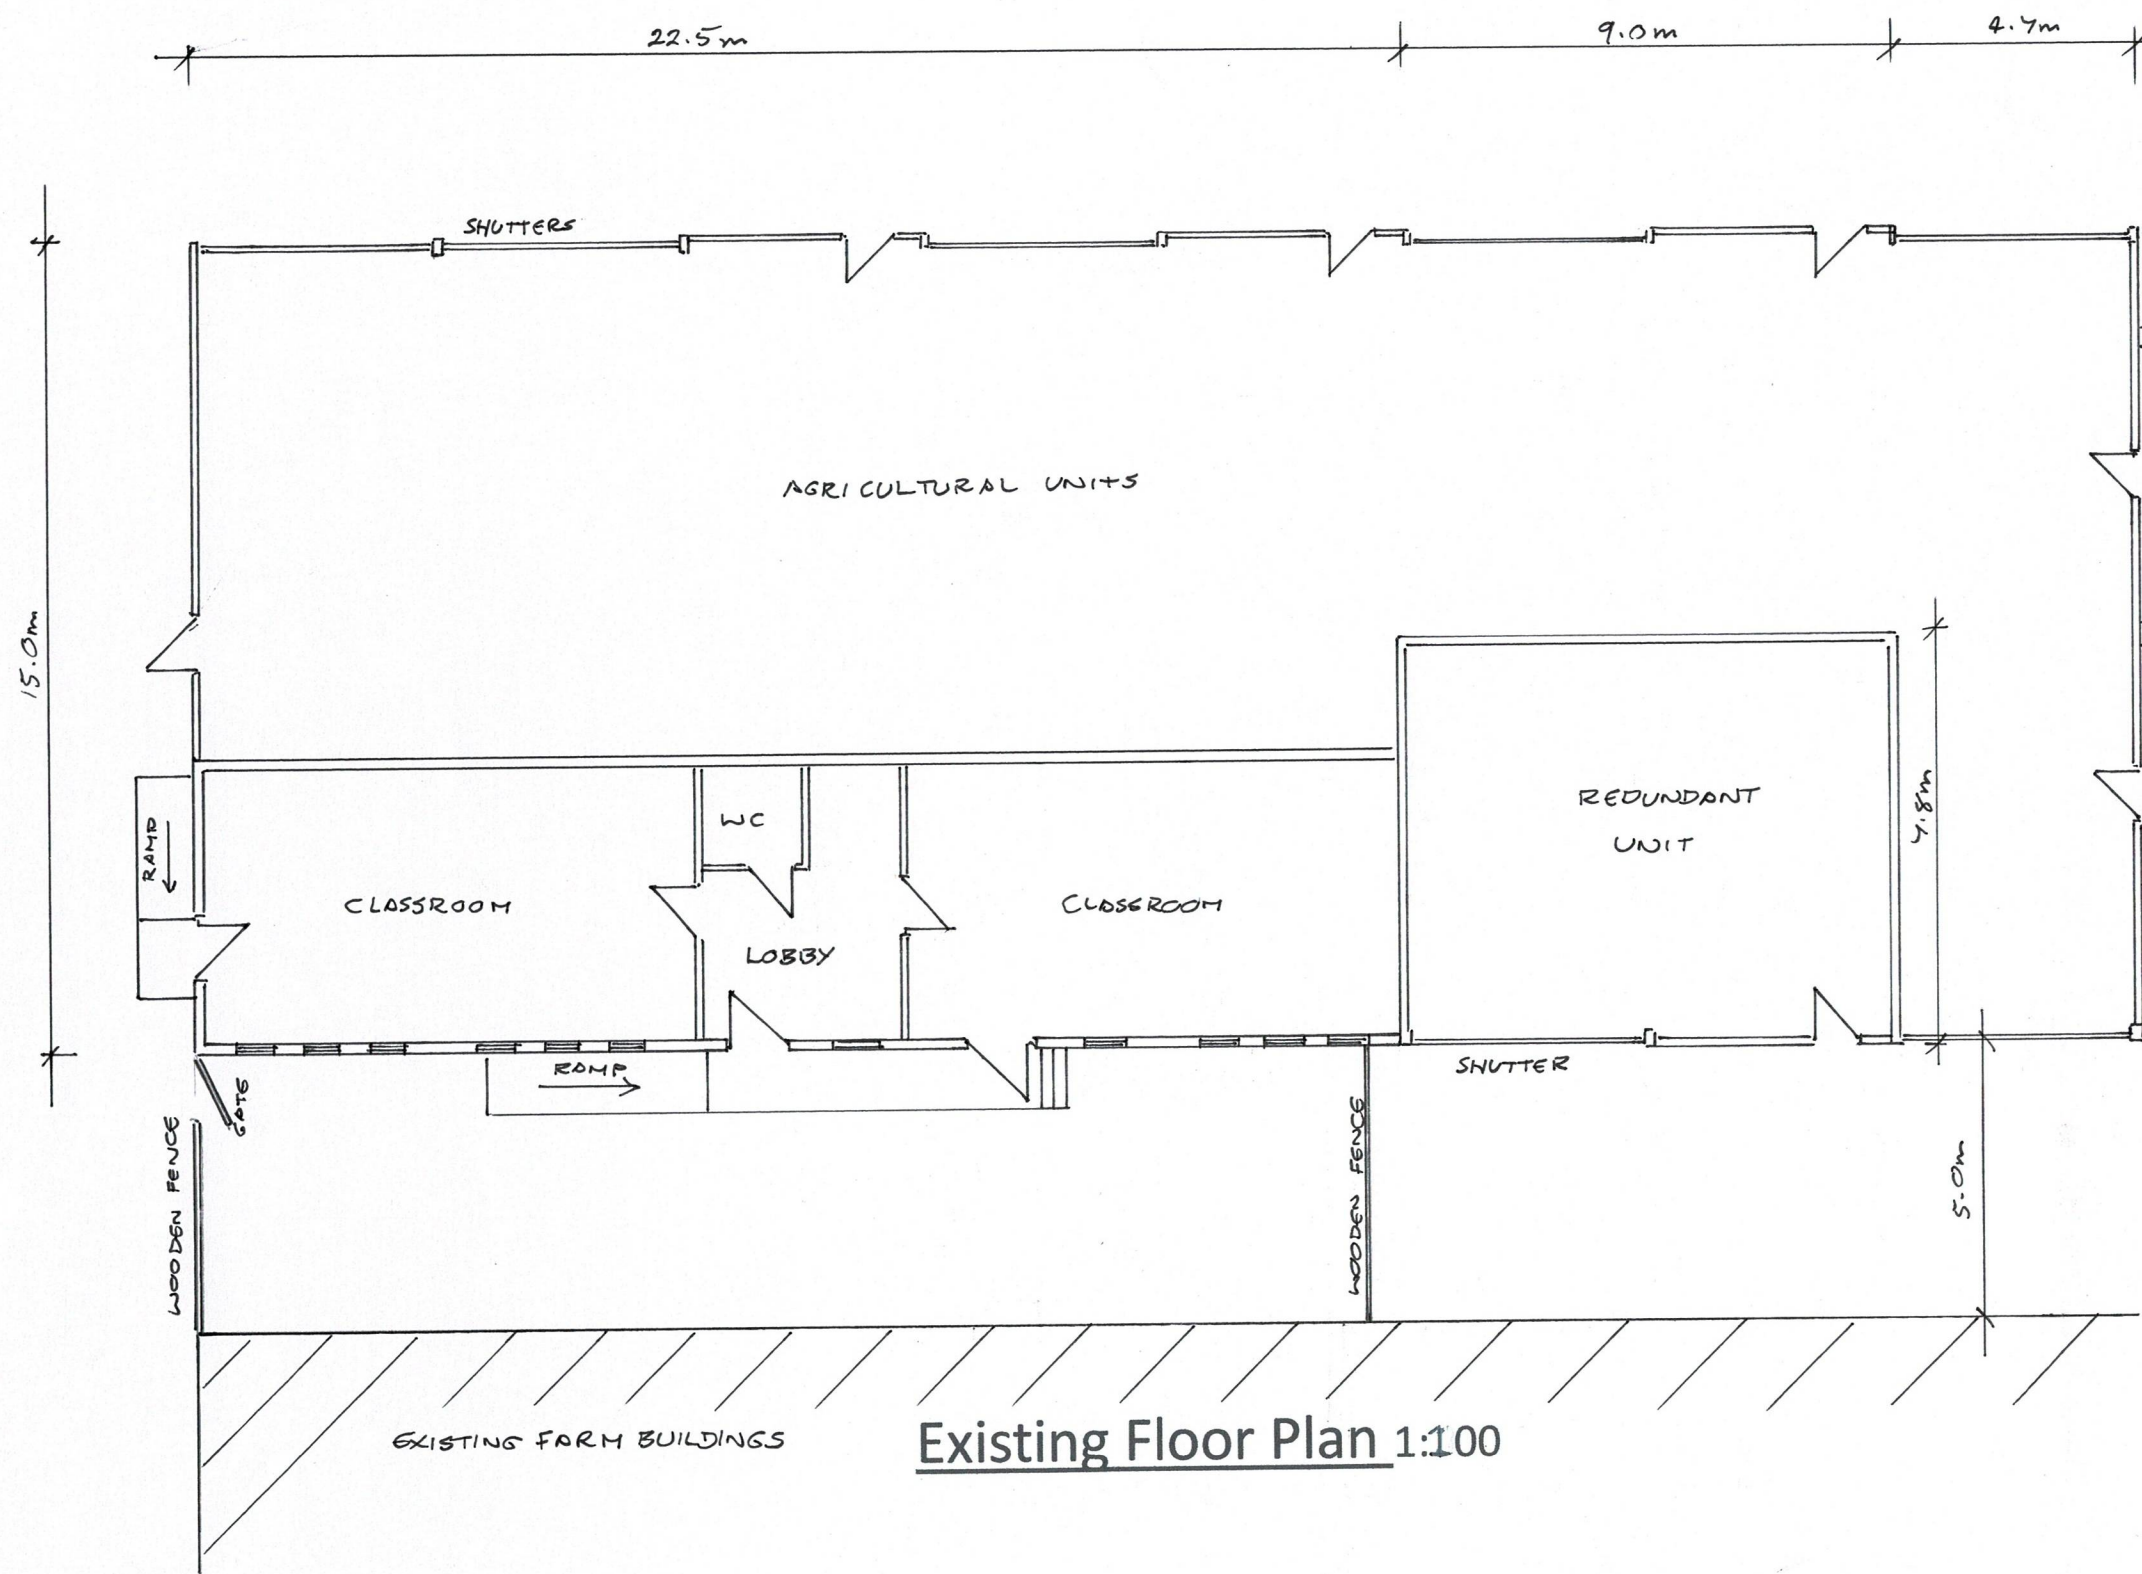


Existing Floor Plan 1:100

Scheme – Change of Use from Agricultural Building to School (D1) - retrospective revised scheme to 25/02022/FP

**Address – The Calf House East and West,
East Hall Farm,
St Pauls Walden, SG4 8DL**

Date – May 2026
Scale – 1:100 @ A2
Drawing Ref – 2026/414/04 – Existing (pre-development) Plan

Sheet 4 of 6

By Dorli Newbery BEng(Hons) - 07946584925
dorlinewbery@btinternet.com



Dorli Newbery Structures

These drawings have been prepared in relation to a retrospective revised scheme for "Change of Use of from Agricultural Building to School (D1) following approval of application 25/02022/FP. This drawing should be read in conjunction with all drawings in the series 2026/414/01-06 and the Planning Statement. All dimensions and setting out to be confirmed on site and any discrepancies reported to the designer.