



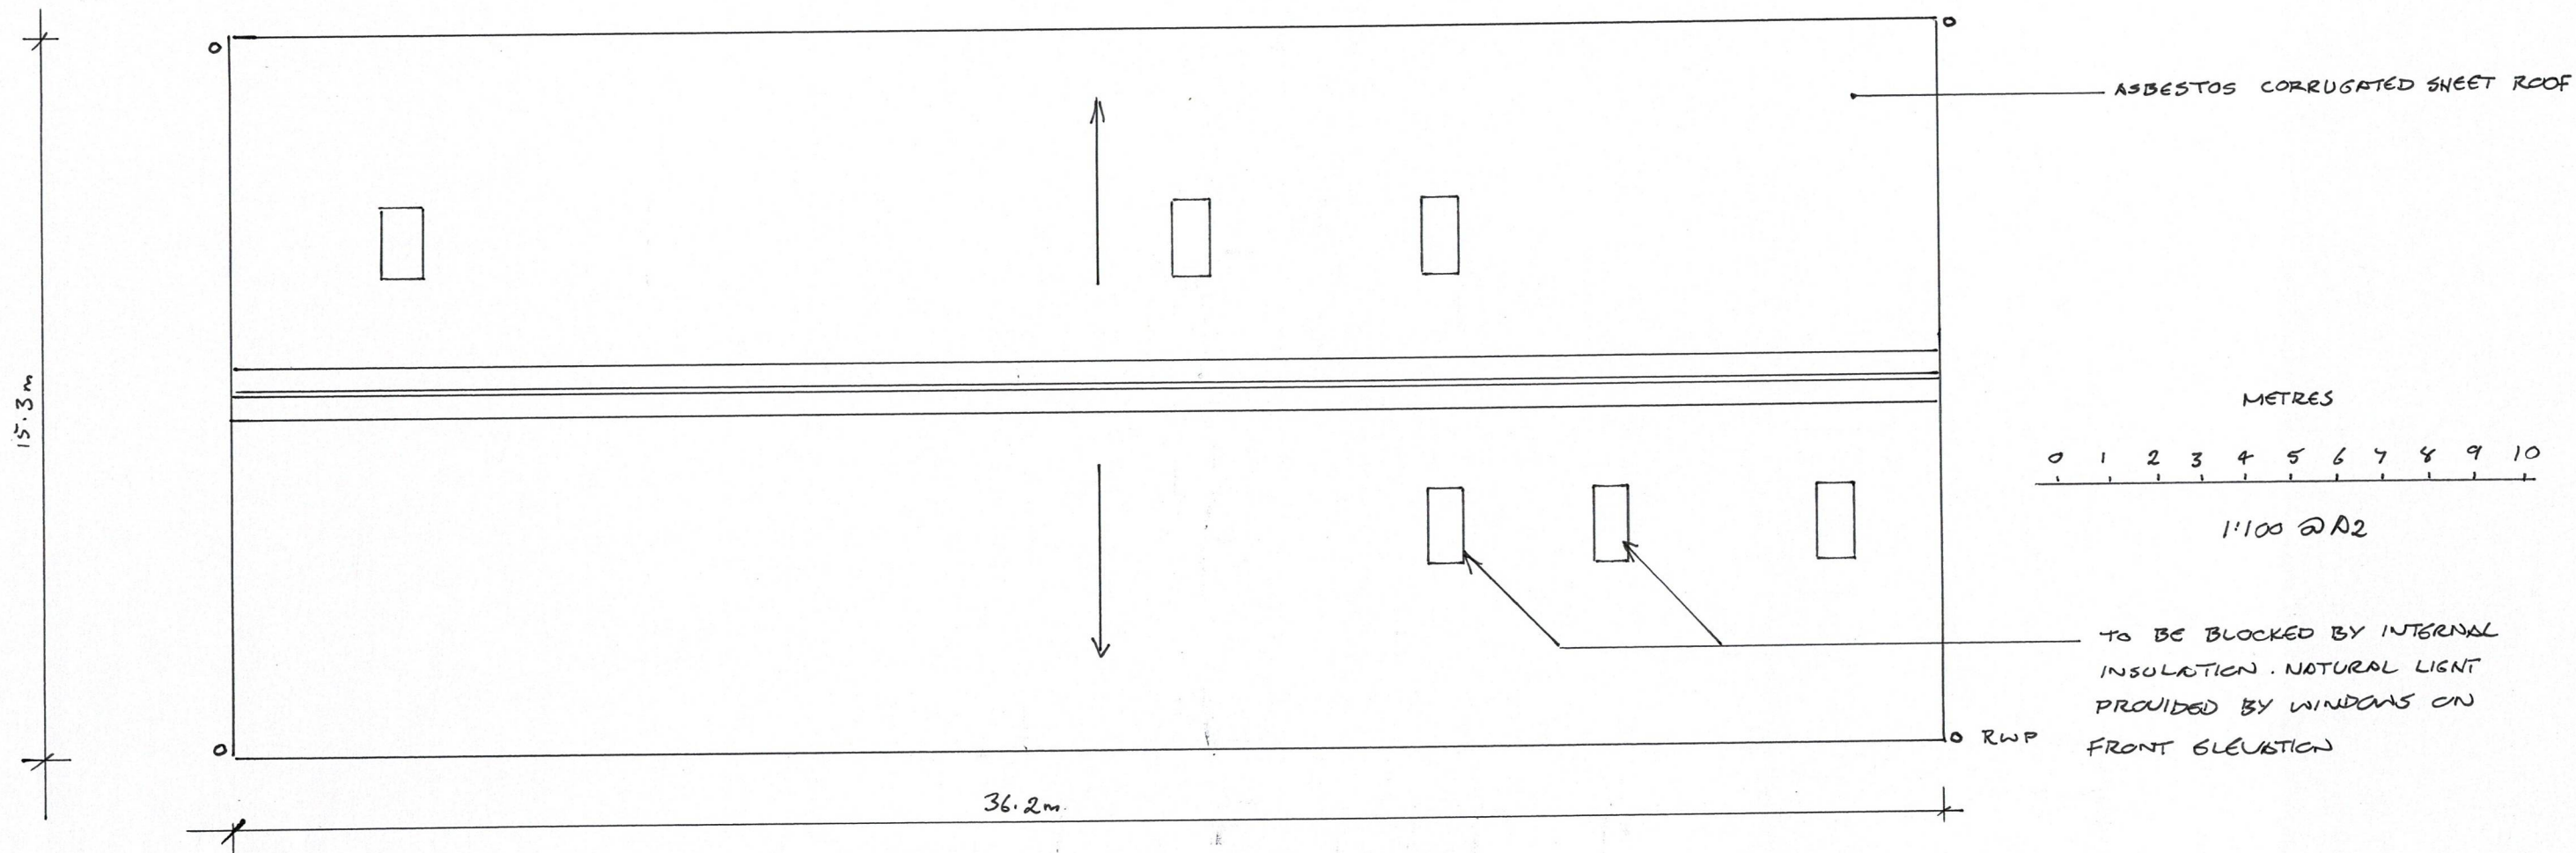

Existing/ Proposed Roof Plan 1:100

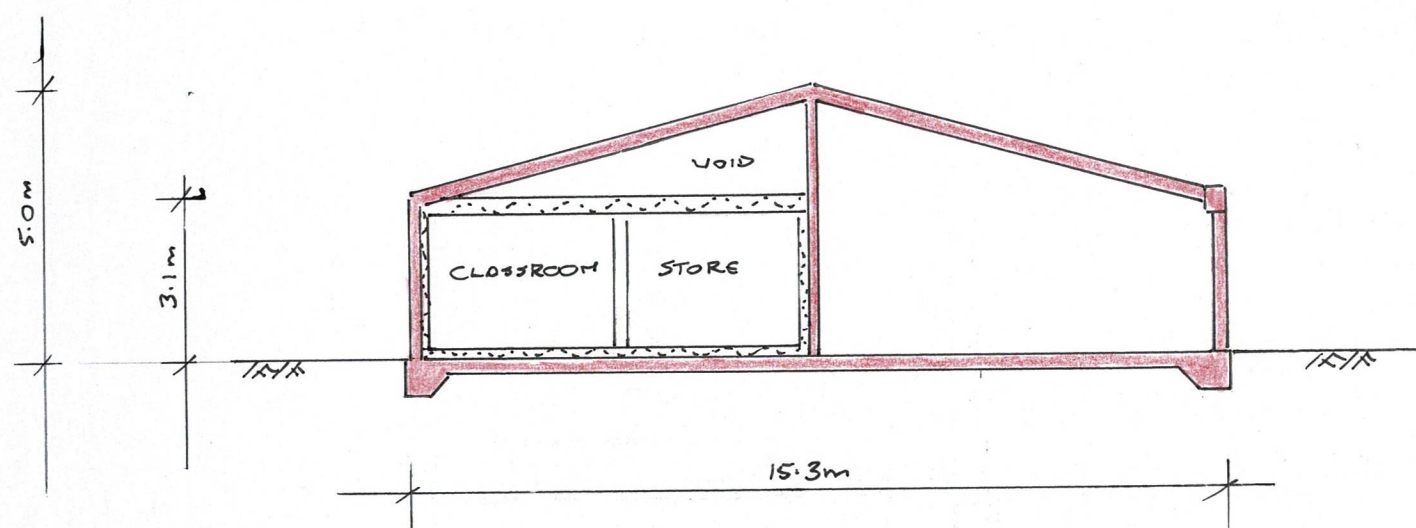

Typical Section Proposed (as built) 1:100

Scheme – Change of Use from Agricultural Building to School (D1) - retrospective revised scheme to 25/02022/FP

Address – The Calf House East and West,
East Hall Farm,
St Pauls Walden, SG4 8DL

Date – May 2026
Scale – 1:100 @ A2
Drawing Ref – 2026/414/06 – Roof Plan + Proposed Section

Sheet 6 of 6

By Dorli Newbery BEng(Hons) - 07946584925
dorlinewbery@btinternet.com



Dorli Newbery Structures