



BIM Transmittal Disclaimer  
McBains Ltd makes no express or implied warranties with respect to the character, function, or capabilities of the data (inclusive of 3rd party data incorporated within), or the suitability of the data for any particular purpose beyond those originally intended by McBains Ltd. Please refer to our standard terms and conditions for further details.


Notes:  
FFL are indicative only and subject to civil engineer's information.

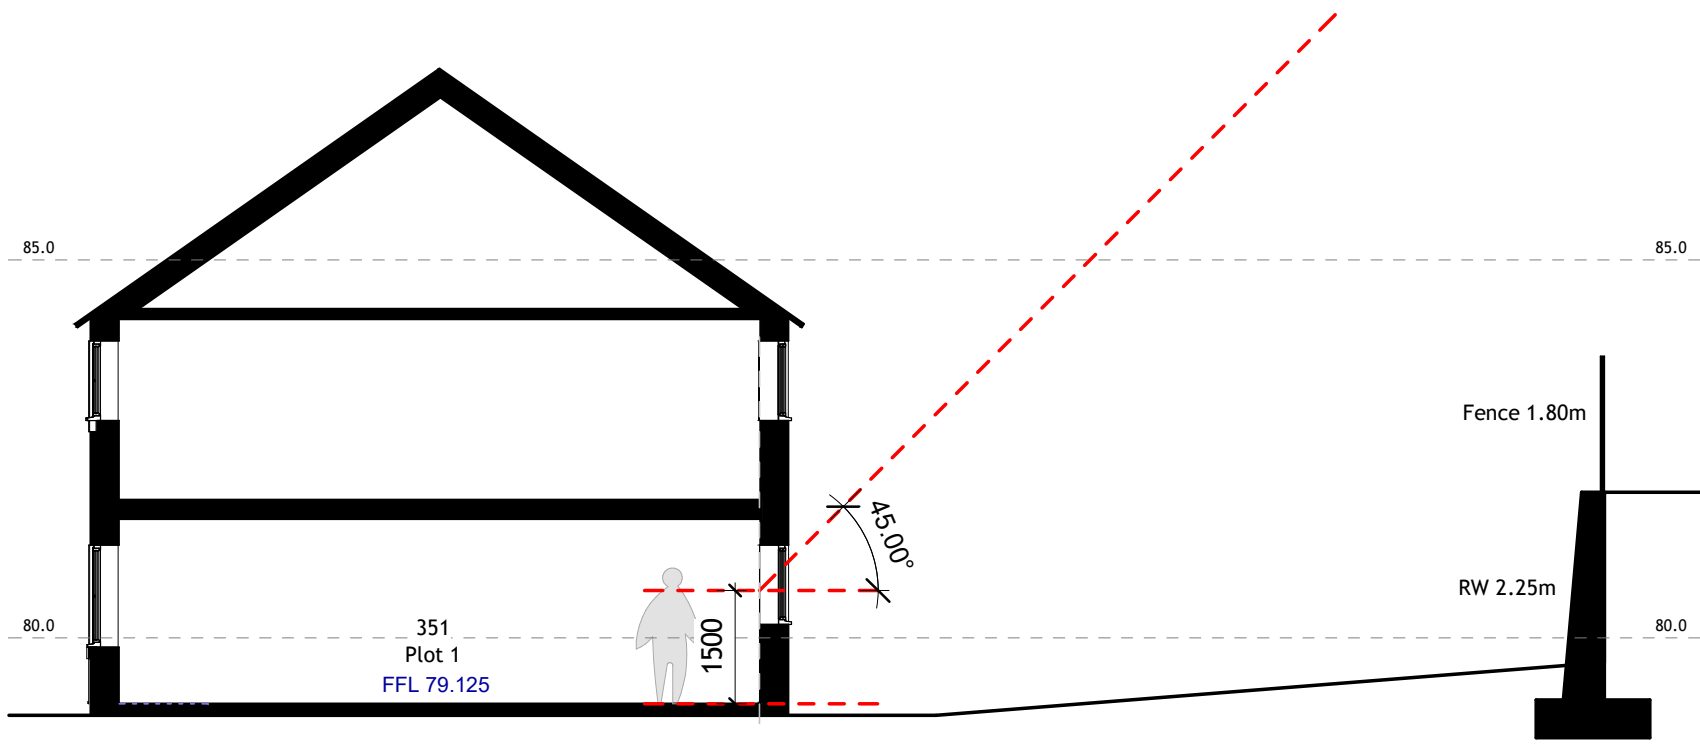


Plot 1  
1 : 100

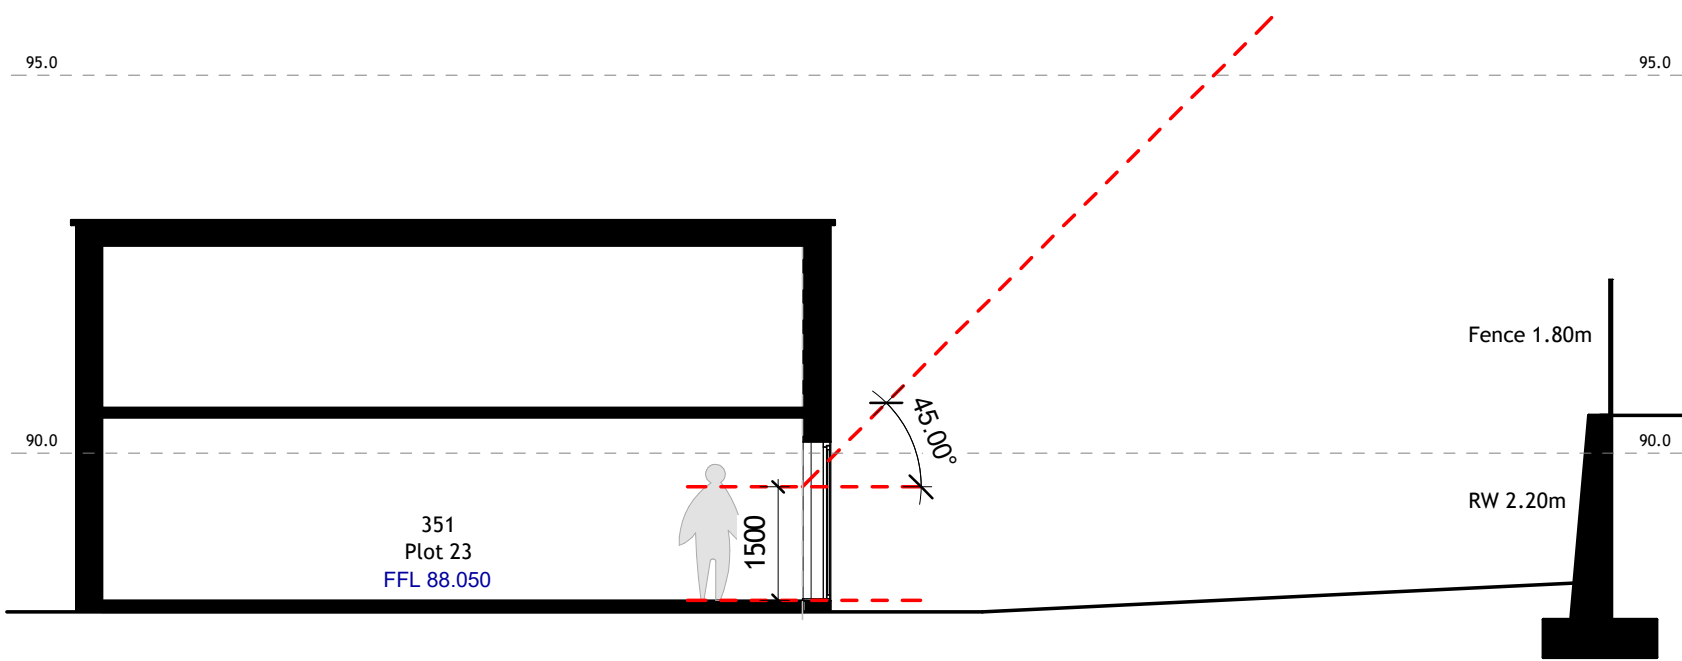


Plot 23  
1 : 100

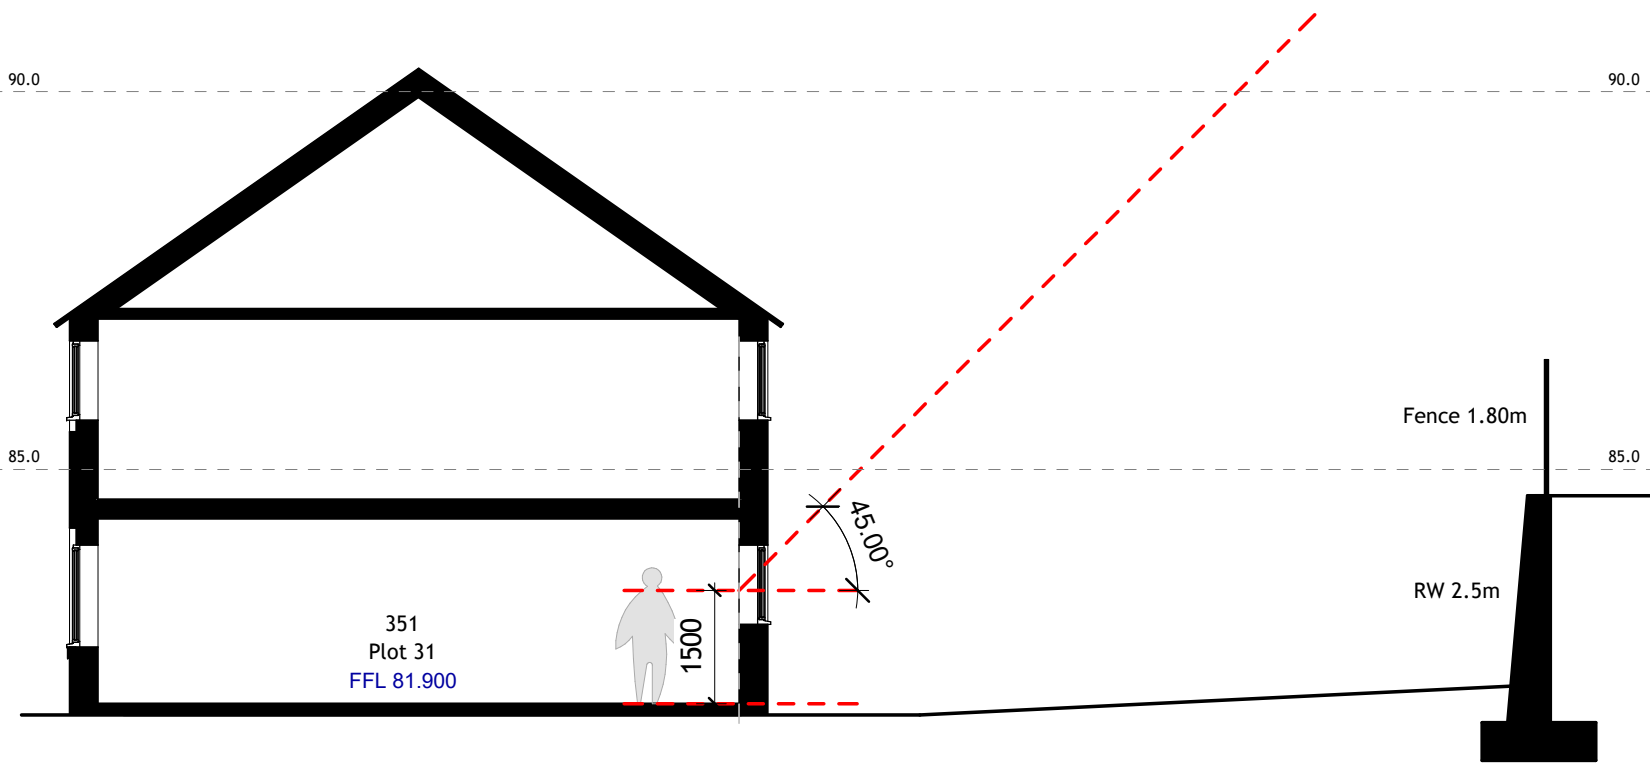


Plot 31  
1 : 100

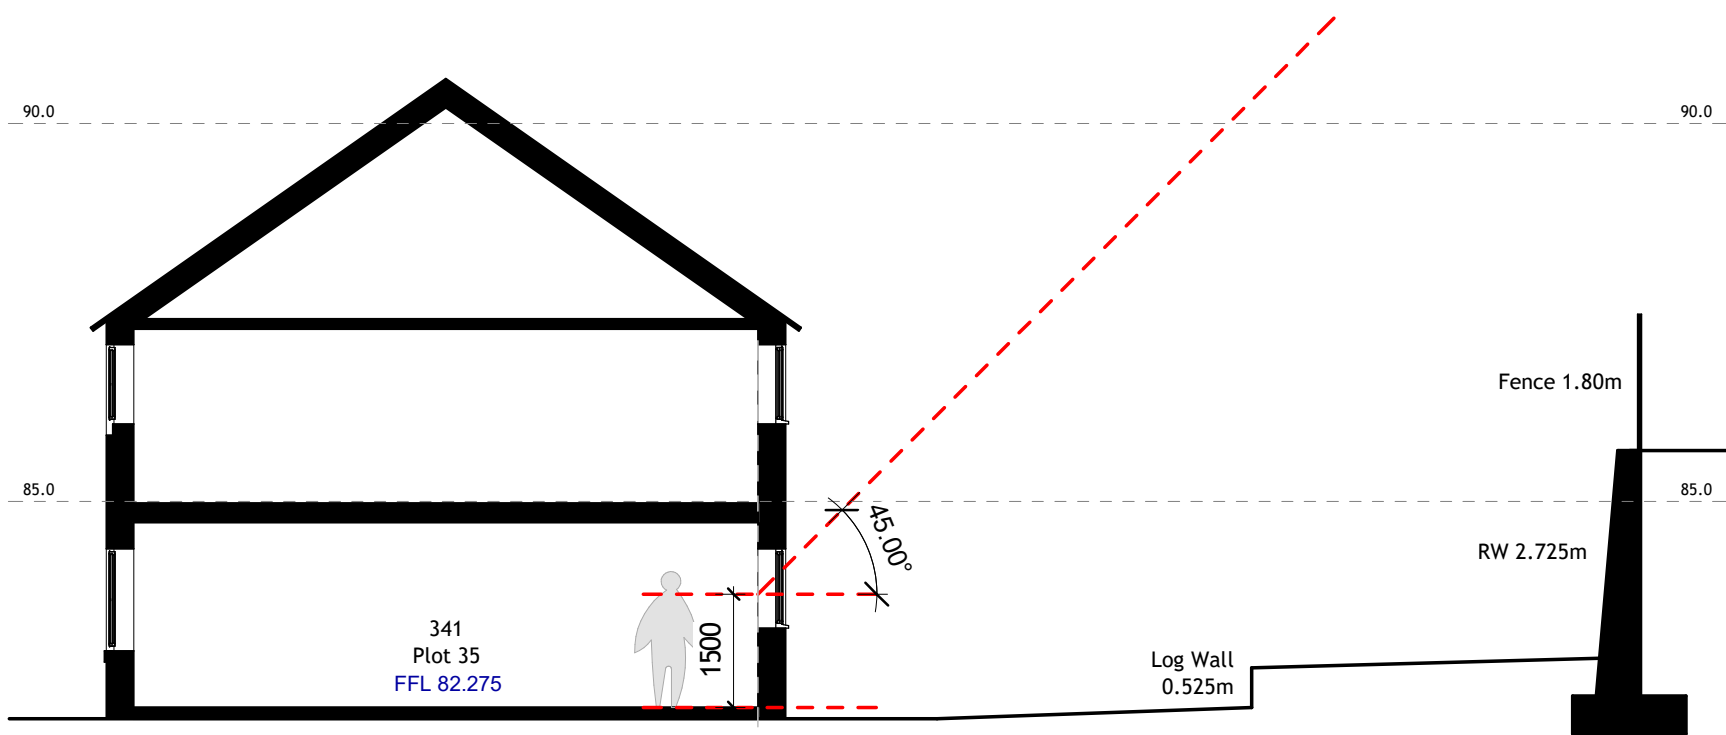


Plot 35  
1 : 100

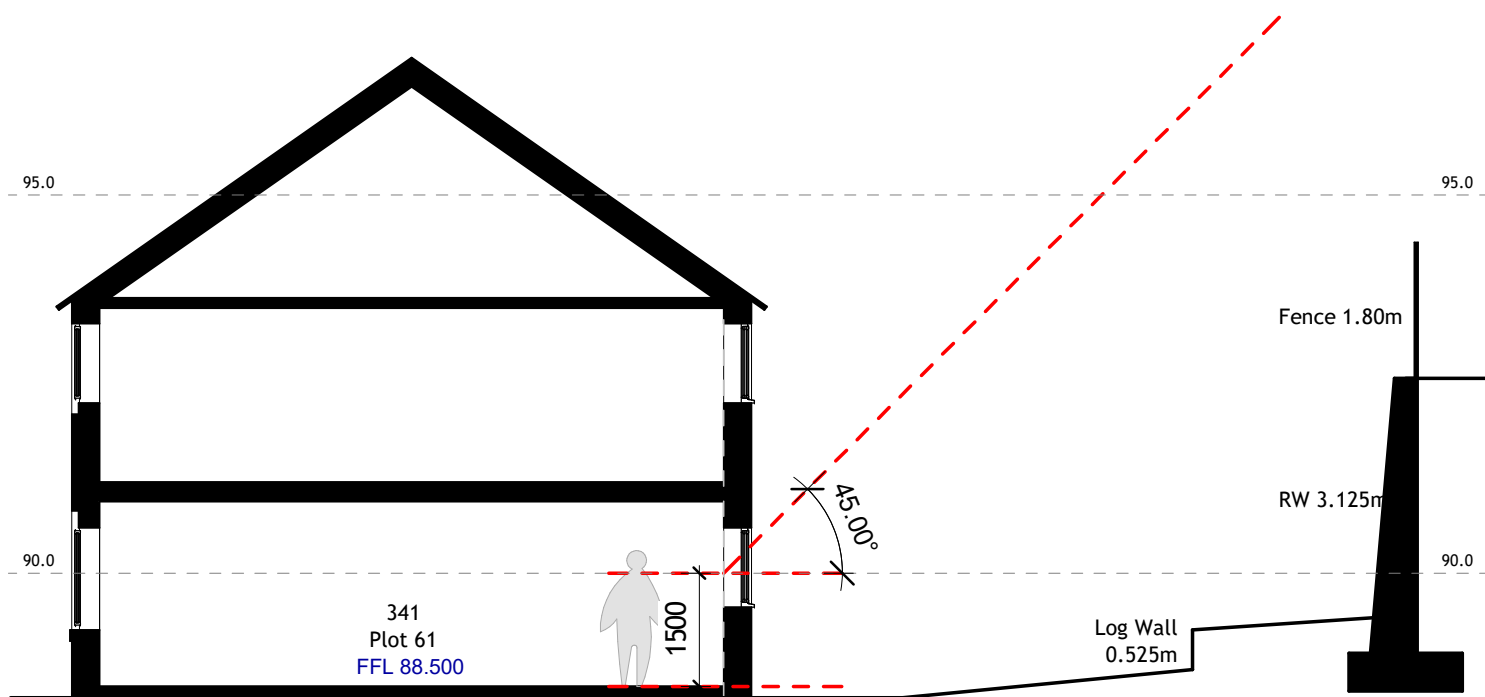


Plot 61  
1 : 100

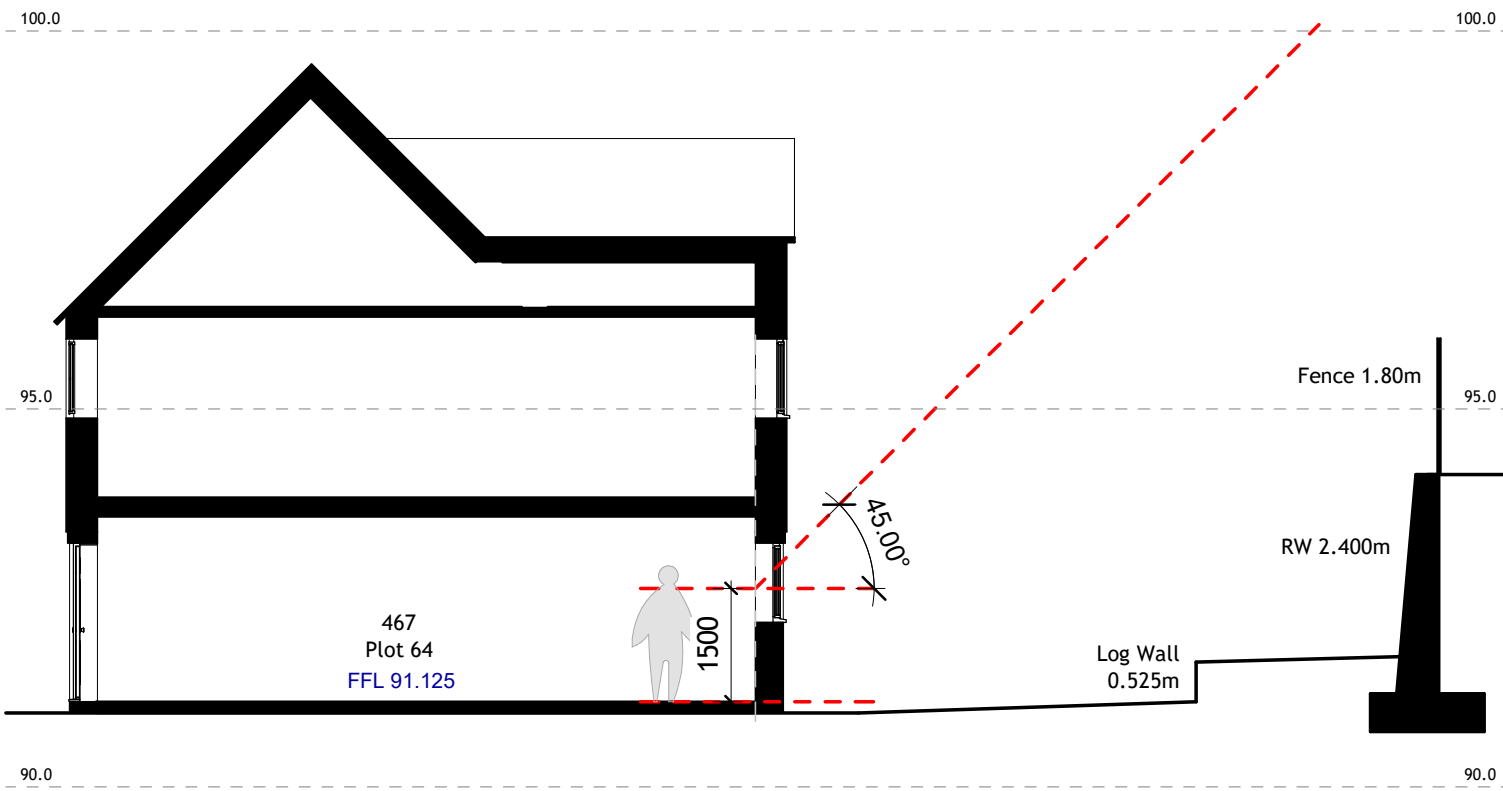


Plot 64  
1 : 100

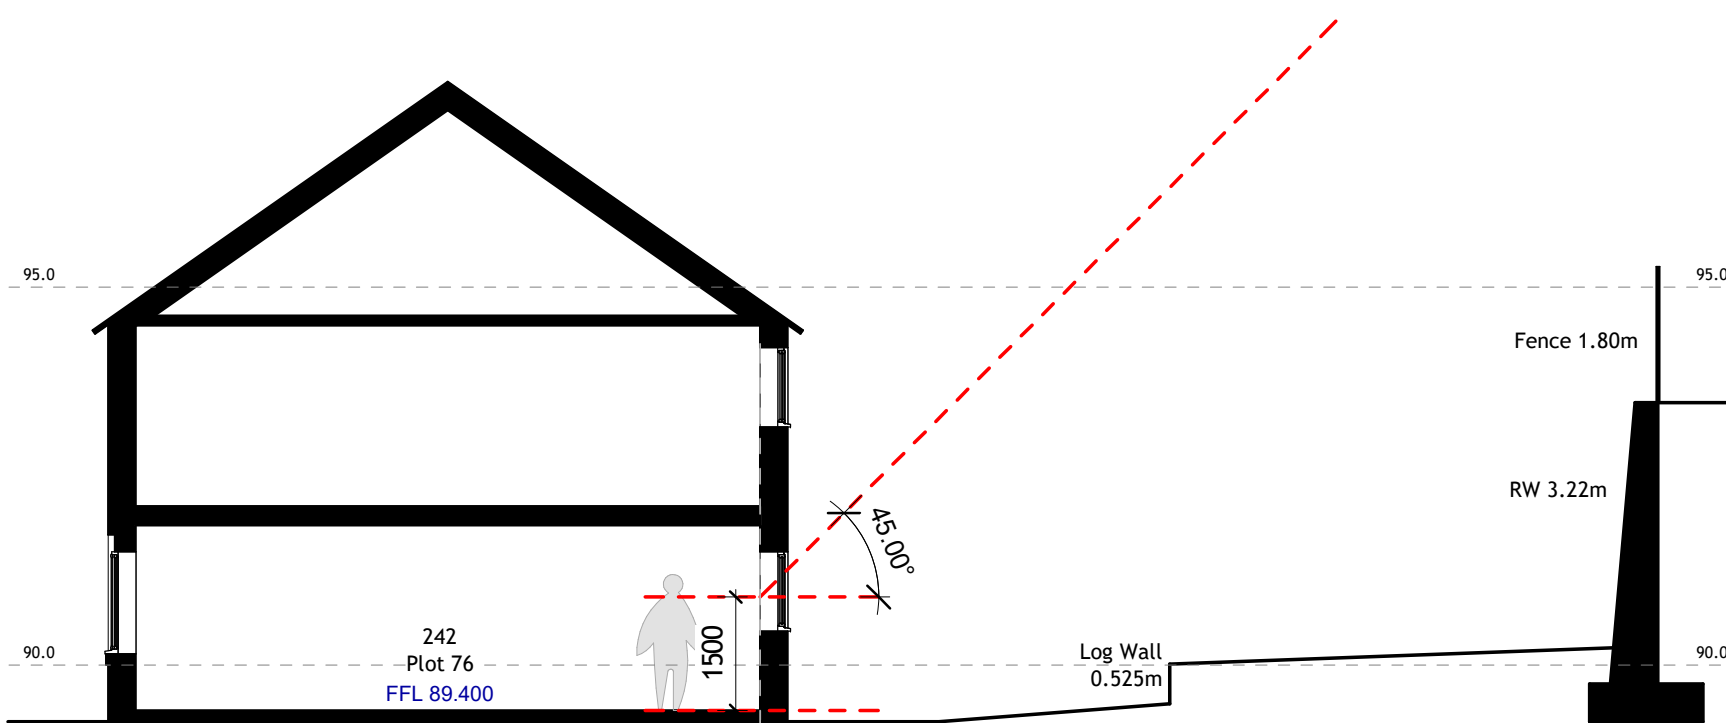

Plot 76  
1 : 100

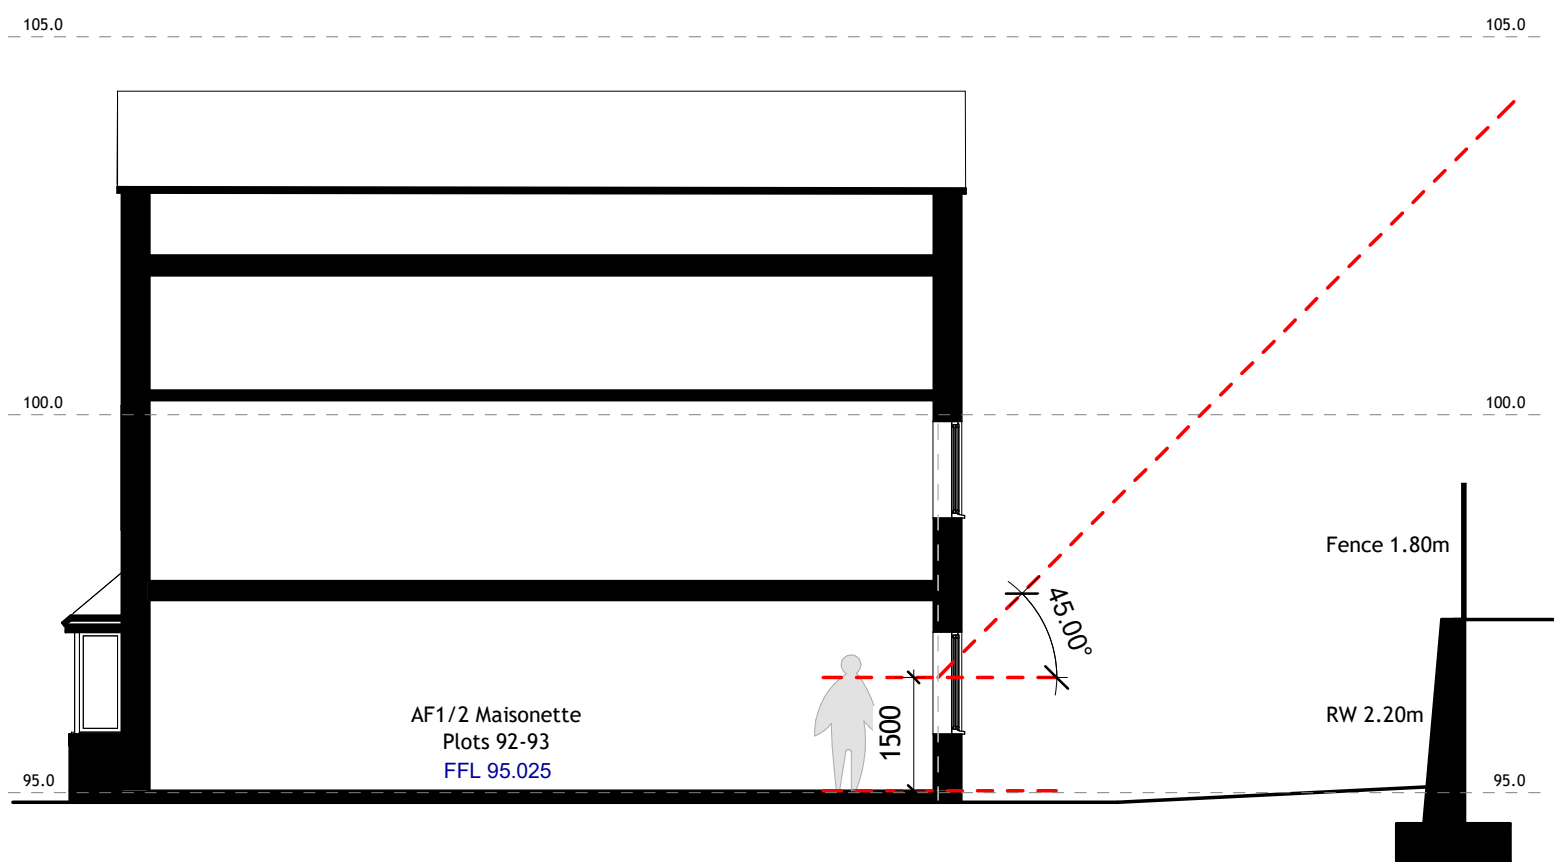

Plots 92-93  
1 : 100

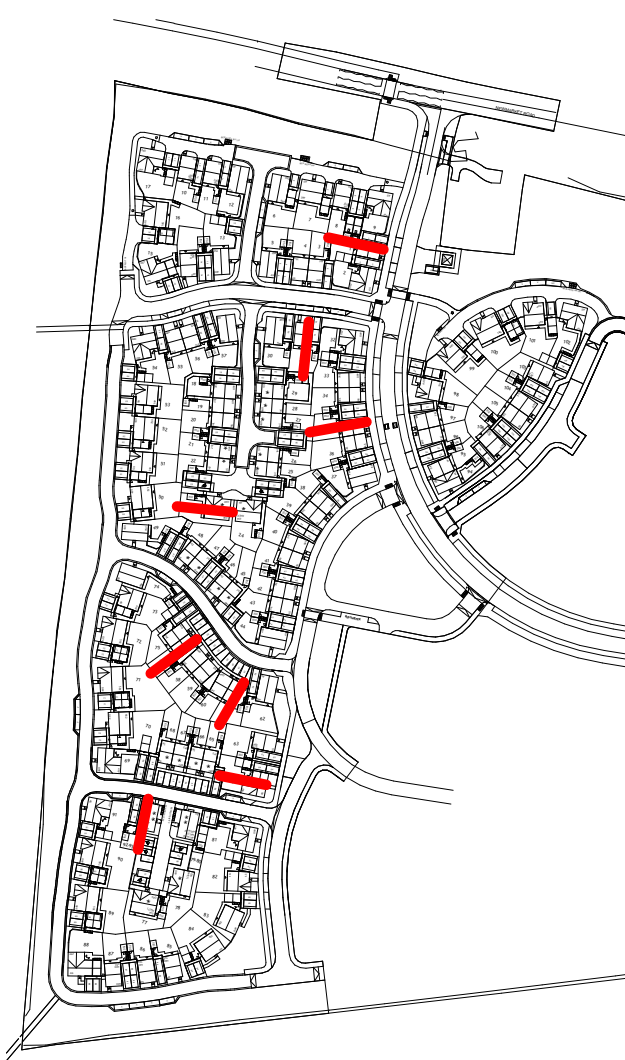

Key

| Rev        | Issued for planning | Rev Description   | Rev Date | Rev Date | JP | Issued by | POR | Issued to |
|------------|---------------------|-------------------|----------|----------|----|-----------|-----|-----------|
| JP         | EC                  | POR               |          |          |    |           |     |           |
| Drawn By   | Reviewed By         | Approved By       |          |          |    |           |     |           |
| 62523      | JUL '25             | As indicated @ A1 |          |          |    |           |     |           |
| MCB Number | Date Created        | Scale @ A1        |          |          |    |           |     |           |

**McBains**

McBains Ltd  
5th Fl. 26 Finsbury Square London EC2A 1DS  
+44 (0)20 7786 7900  
mcbains.co.uk

Client

**Vistry Group**

Project  
LAND AT NEWMARKET ROAD  
ROYSTON

Drawing Title  
Site Section  
Plots 1,23,31,35,61,64,76,92-93

**ARCHITECTURE**

| Project | Originator | Endr | SpBr | Form | Discipline | Number | Status | Revision |
|---------|------------|------|------|------|------------|--------|--------|----------|
| ROY01   | MCB        | ZZ   | ZZ   | DR   | A          | - 0276 | D5     | P1       |