



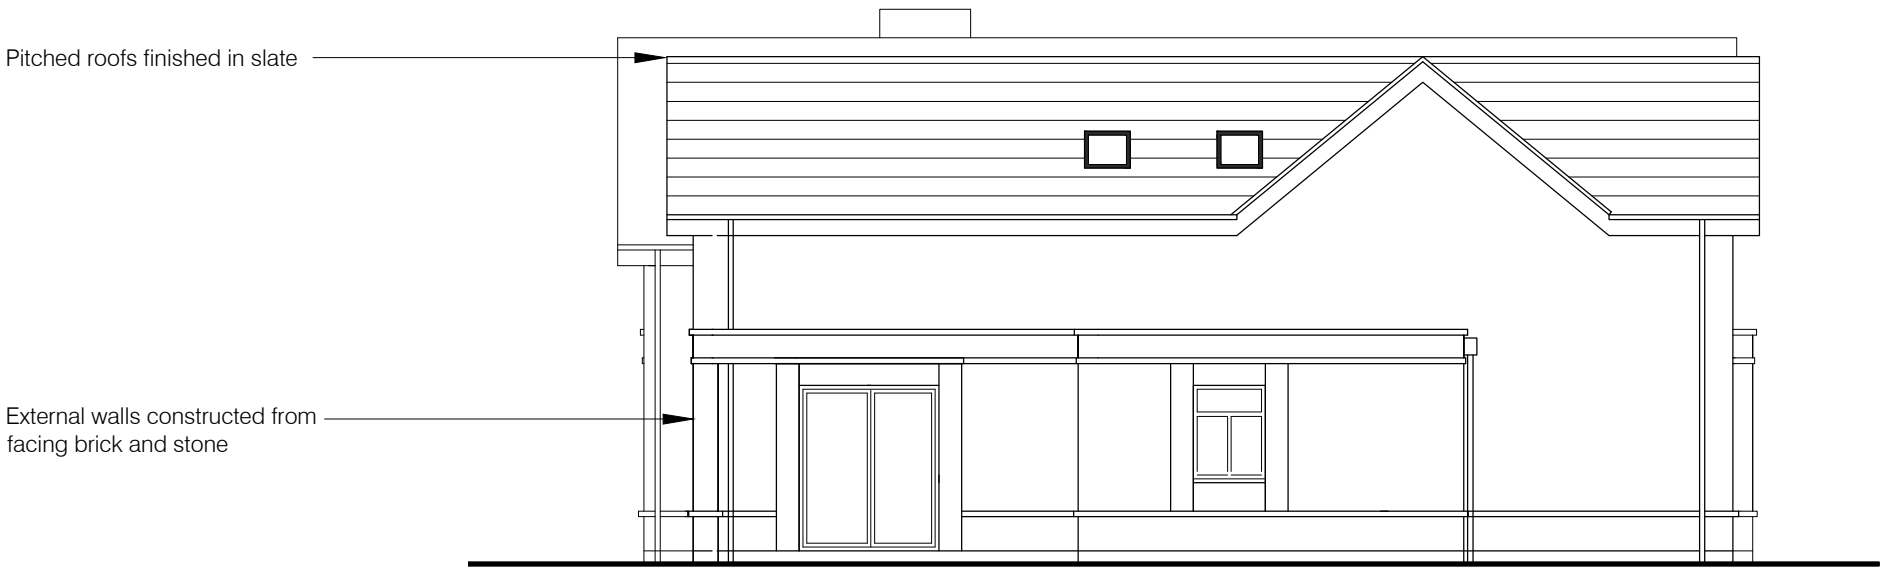

Side Elevation scale 1:100



Side Elevation scale 1:100

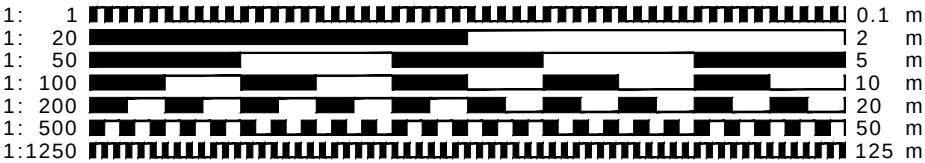

- CLIENT MUST SEEK SEPARATE SPECIALIST ADVICE ON PARTY WALL MATTERS IN SUFFICIENT TIME TO SERVE ALL NOTICES IF REQUIRED
- ALL STRUCTURAL ELEMENTS ARE INDICATIVE ONLY AND SUBJECT TO FULL STRUCTURAL DESIGN BY STRUCTURAL ENGINEER - ALL DESIGN IS SUBJECT TO STRUCTURAL DESIGN TO BE PROVIDED BY OTHERS
- THIS DRAWING IS FOR PLANNING APPROVAL ONLY AND SUBJECT TO ALL OTHER RELEVANT STATUTORY APPROVALS

This drawing is protected under © copy right



for approval

CONTRACT			
Proposed dwelling			
Glencoe, Snailswell Lane, Ickleford			
Hertfordshire			
DRAWING TITLE			
Proposed Side Elevations			
SCALE	1:100@A3	DRAWING NUMBER	REVISION
DATE	May 2025	PO4	F
DRAWN	JEI		
JOB NUMBER	AD-02		CHECKED BY
redshed design		telephone: 01462 817075, 07884008970	
45 Hoo Road		fax: 01462 807175	
Meppershall		e-mail: james/karen@redsheddesign.co.uk	
Bedfordshire		www.redsheddesign.co.uk	
sg17 5lp			