This drawing is copyright.

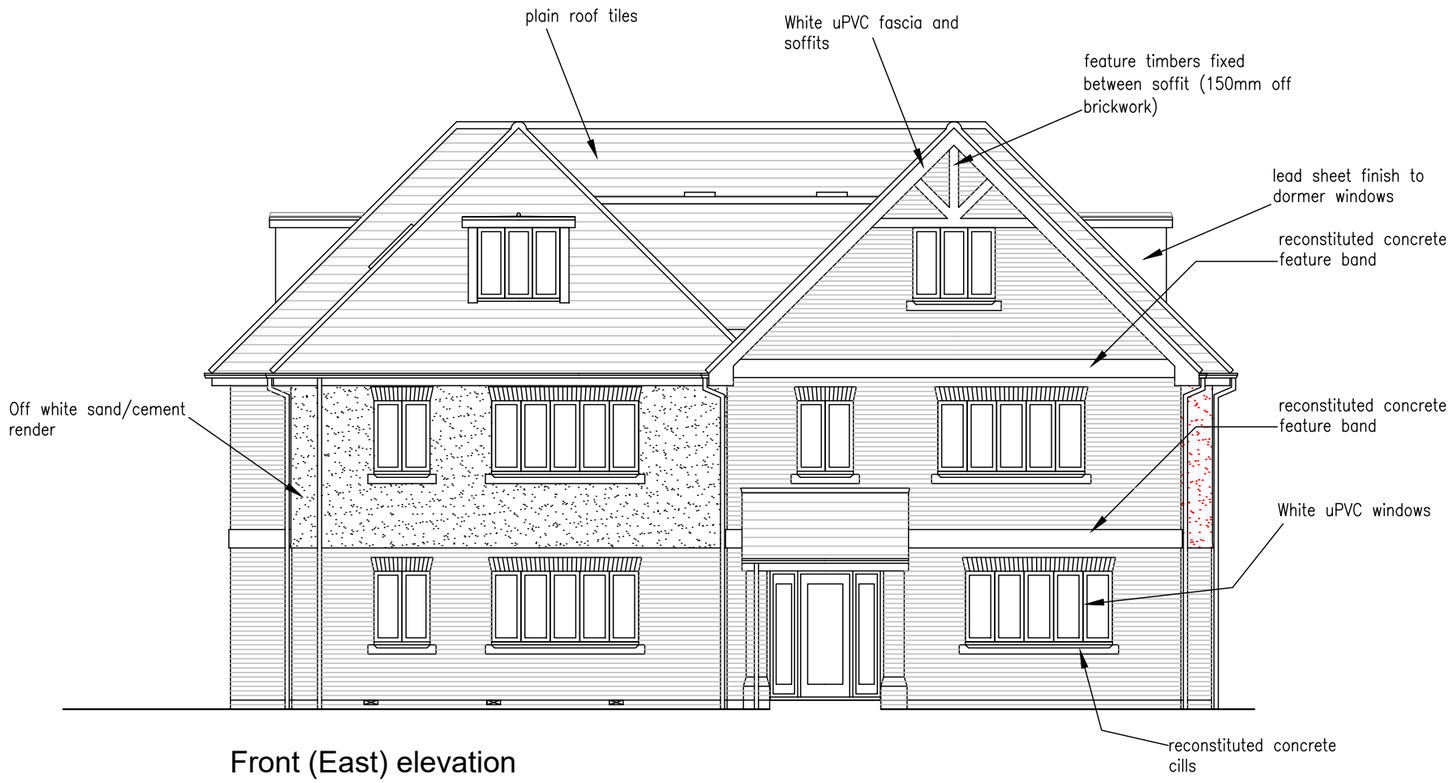

Front (East) elevation

Materials schedule:

Walls:
Traditional Brick and Stone 'Bure Valley Blend' facing bricks with natural mortar (sample enclosed)
Natural through coloured sand/cement render painted off white
Lead sheet to dormer walls

Roof
Marley Eternit plain tiles in Old English Dark Red (sample enclosed)
Single ply membrane colour grey to flat roof

Windows, fascias and soffits etc
White UPVC

Stonework
Reconstituted stone, colour Portland Stone (sample enclosed)

Car park
Ashfelt to turning area
Parking bays to be Marshalls Driveline Priora Permeable - Charcoal (sample litriture enclosed).

Rev.	Description.	Date.

AT Design (Welwyn) Ltd
Architectual Design Services
22 School Lane, Welwyn, Herts AL6 9PH
Tel: 07931703297 - email: adamtrigg@hotmail.com

Title;

Proposed residential development
Glenaveril, Stevenage Road
Knebworth,
Herts, SG3 6AP
Materials schedule

Scale : 1:100 at A3
Date : Jan 2018
Drawn by: AT

Drg.No: AT670-02