


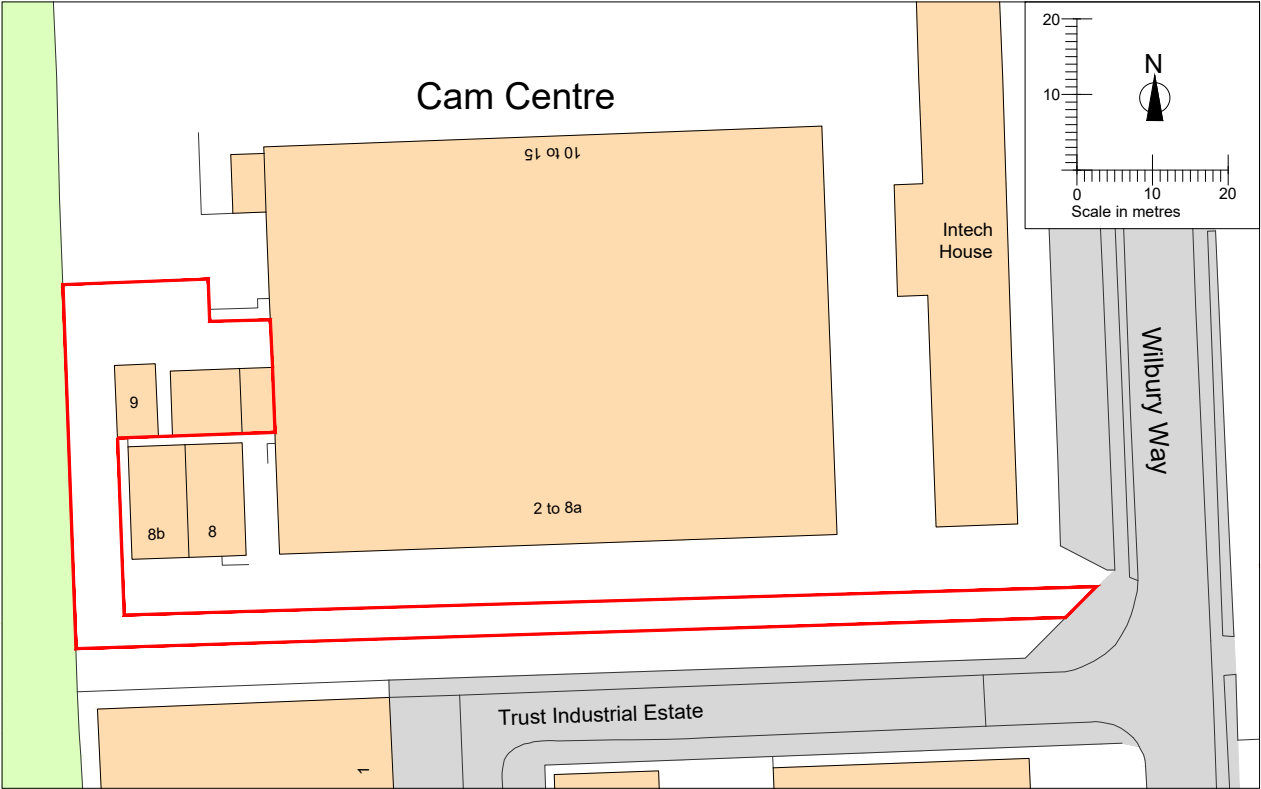

Notes		
A	07/09	Add vertical scale bar
Rev.	Date	Description
DESIGN DYNAMICS The Studio, 8 Willow Walk, Welwyn, Herts. AL6 9SQ Tel: 01438 718274 Fax: 01438 718 274		
Title Unit 9, Cam Centre, Hitchin, SG4 0TW		
Description Location Plan & Site Access		
Approved By		
Scale 1:1000@A4	Issue Date 07/09/26	Drawn By p.s.
Drawing No. CRN-9CC-06		Revision A