


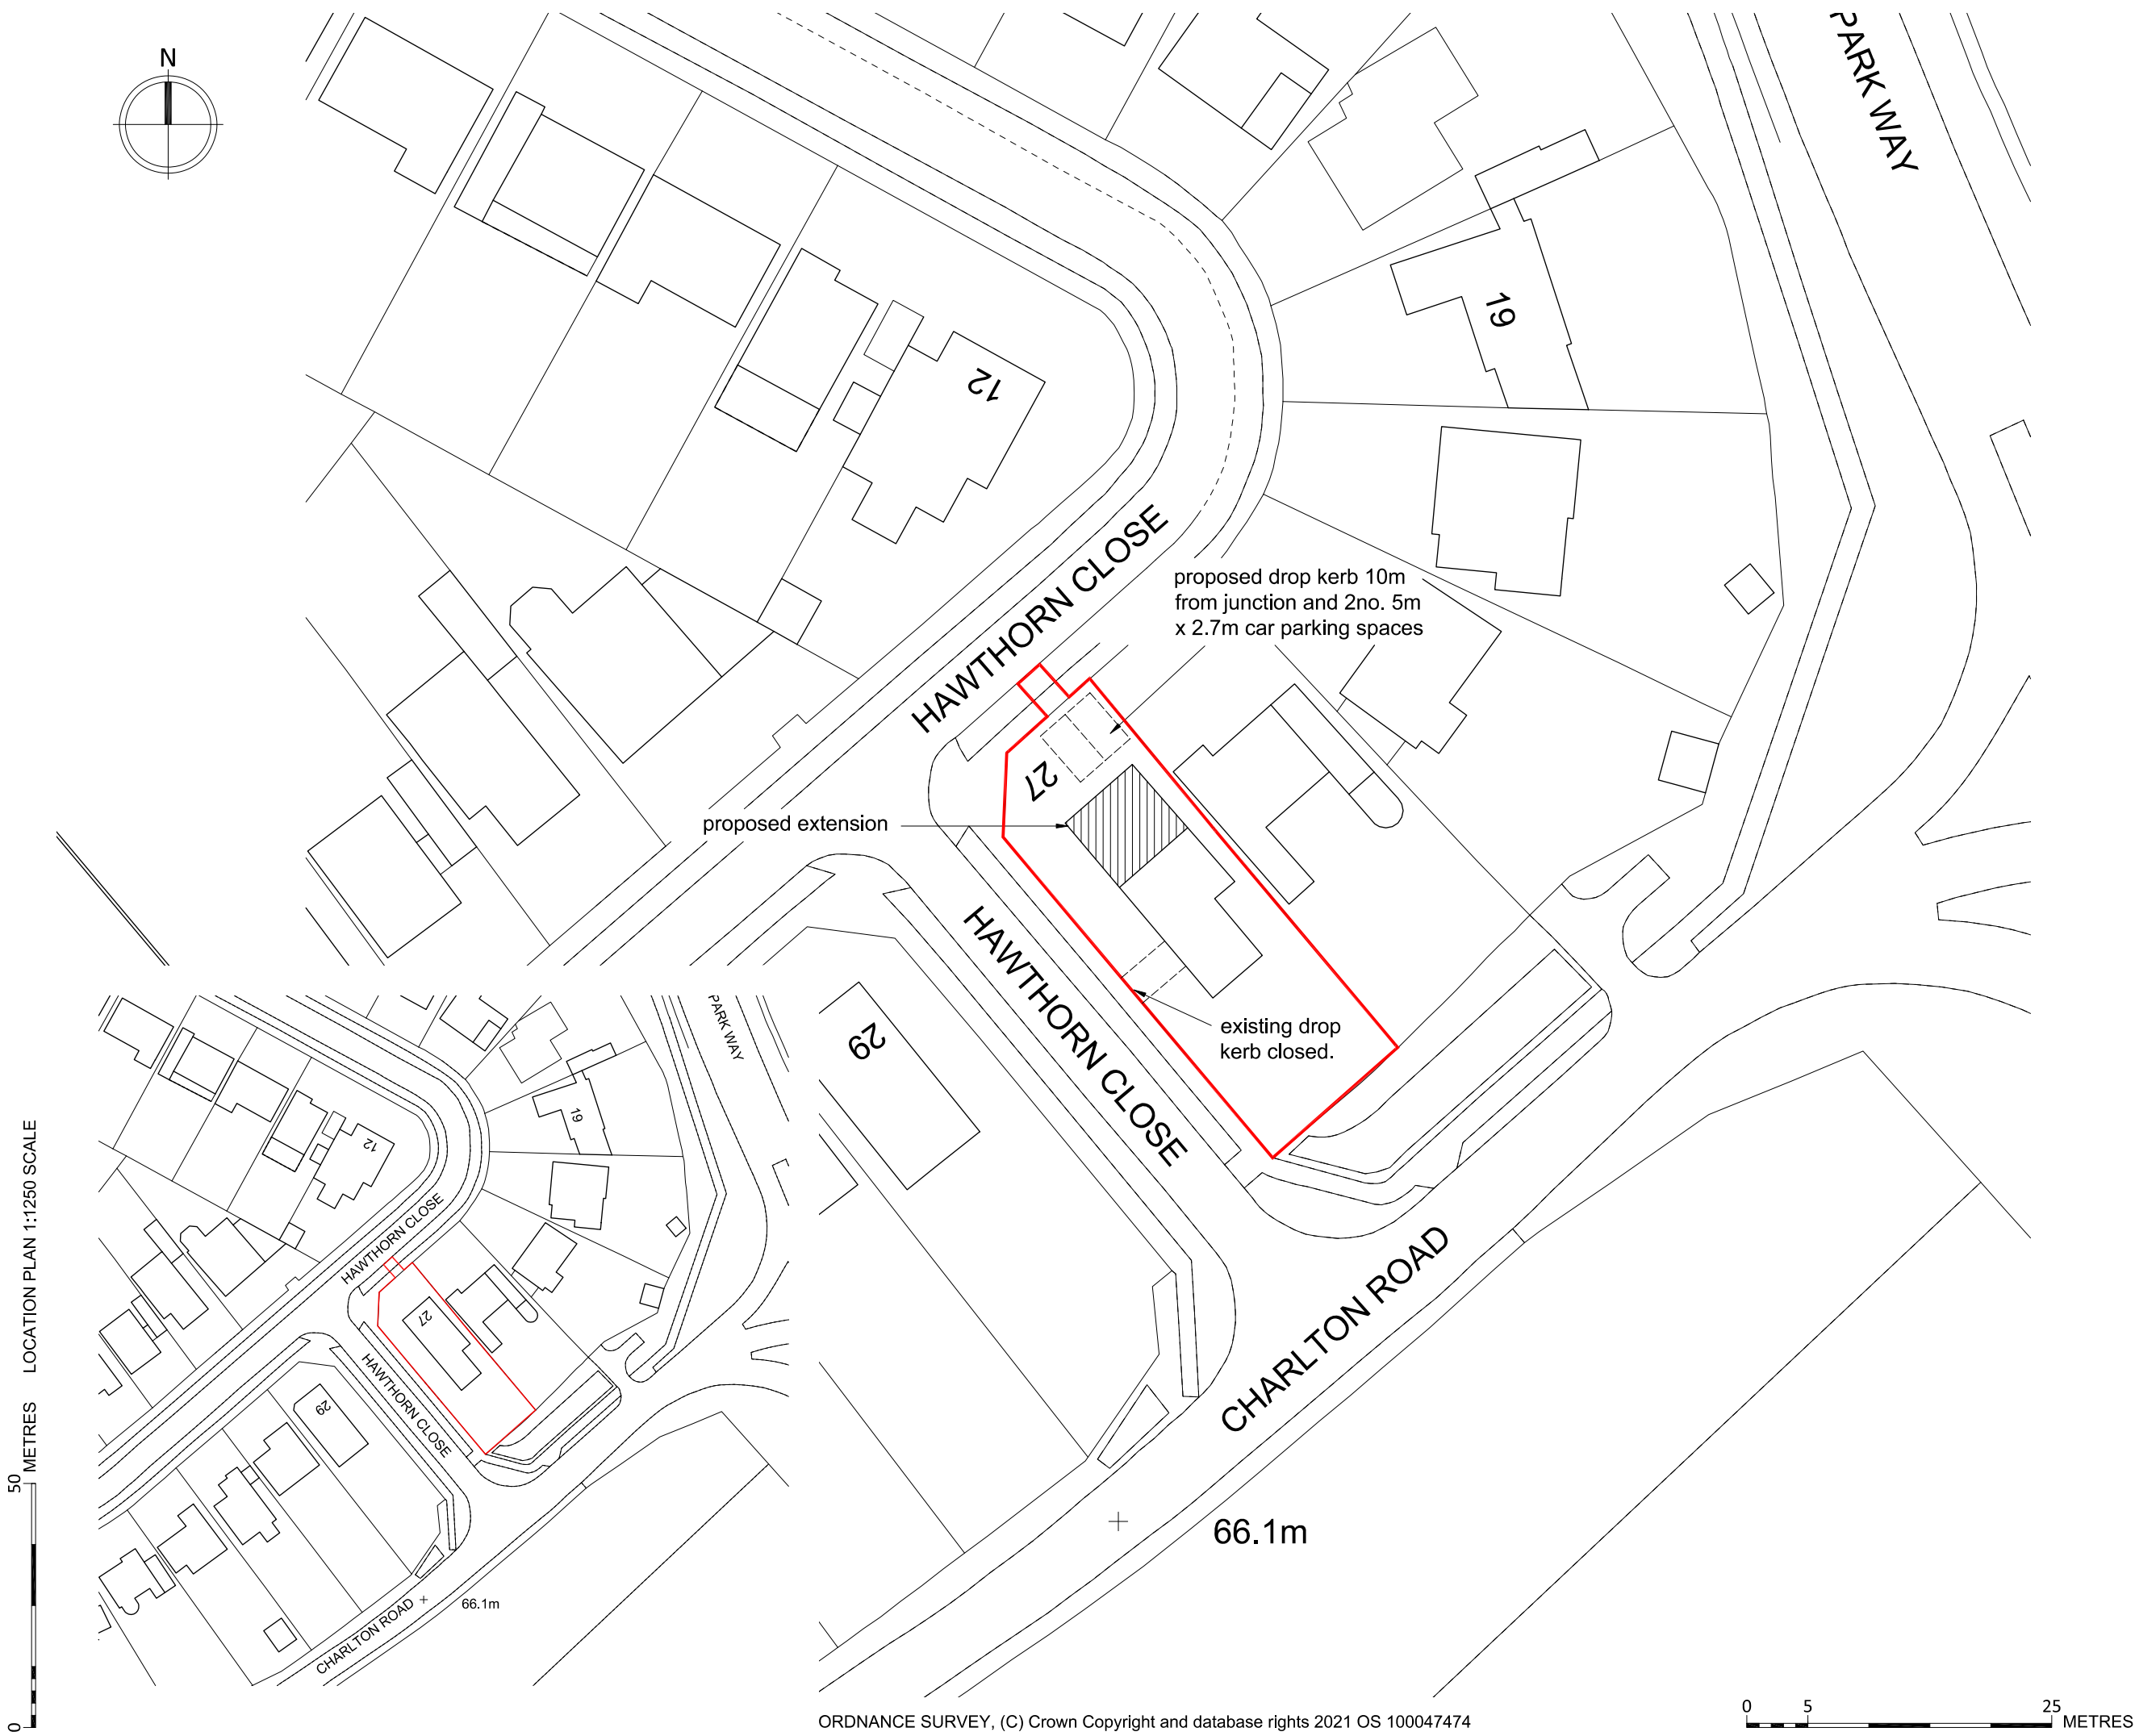

GENERAL NOTES

No.	Description
01	Check all dimensions on site

REVISIONS

Rev.	Date	Description
A	Oct 24	Site boundary amended
B	Dec 24	Extg. drop kerb closed



WHITEBRICK

29b Hermitage Road,
Hitchin, Hertfordshire, SG5 1BY.
info@whitebrick.studio

CLIENT

Mrs Merryfield

PROJECT

Extension and Alterations at
27 Hawthorn Close, Hitchin,
Herts, SG5 2BW

DRAWING TITLE

Site Location Plan

INFORMATION

Job ref	2403
Drawing no.	2403-00B
Scale	1:500/1:1250 @ ISOA3
Date	Mar 24
Drawn	CWM