



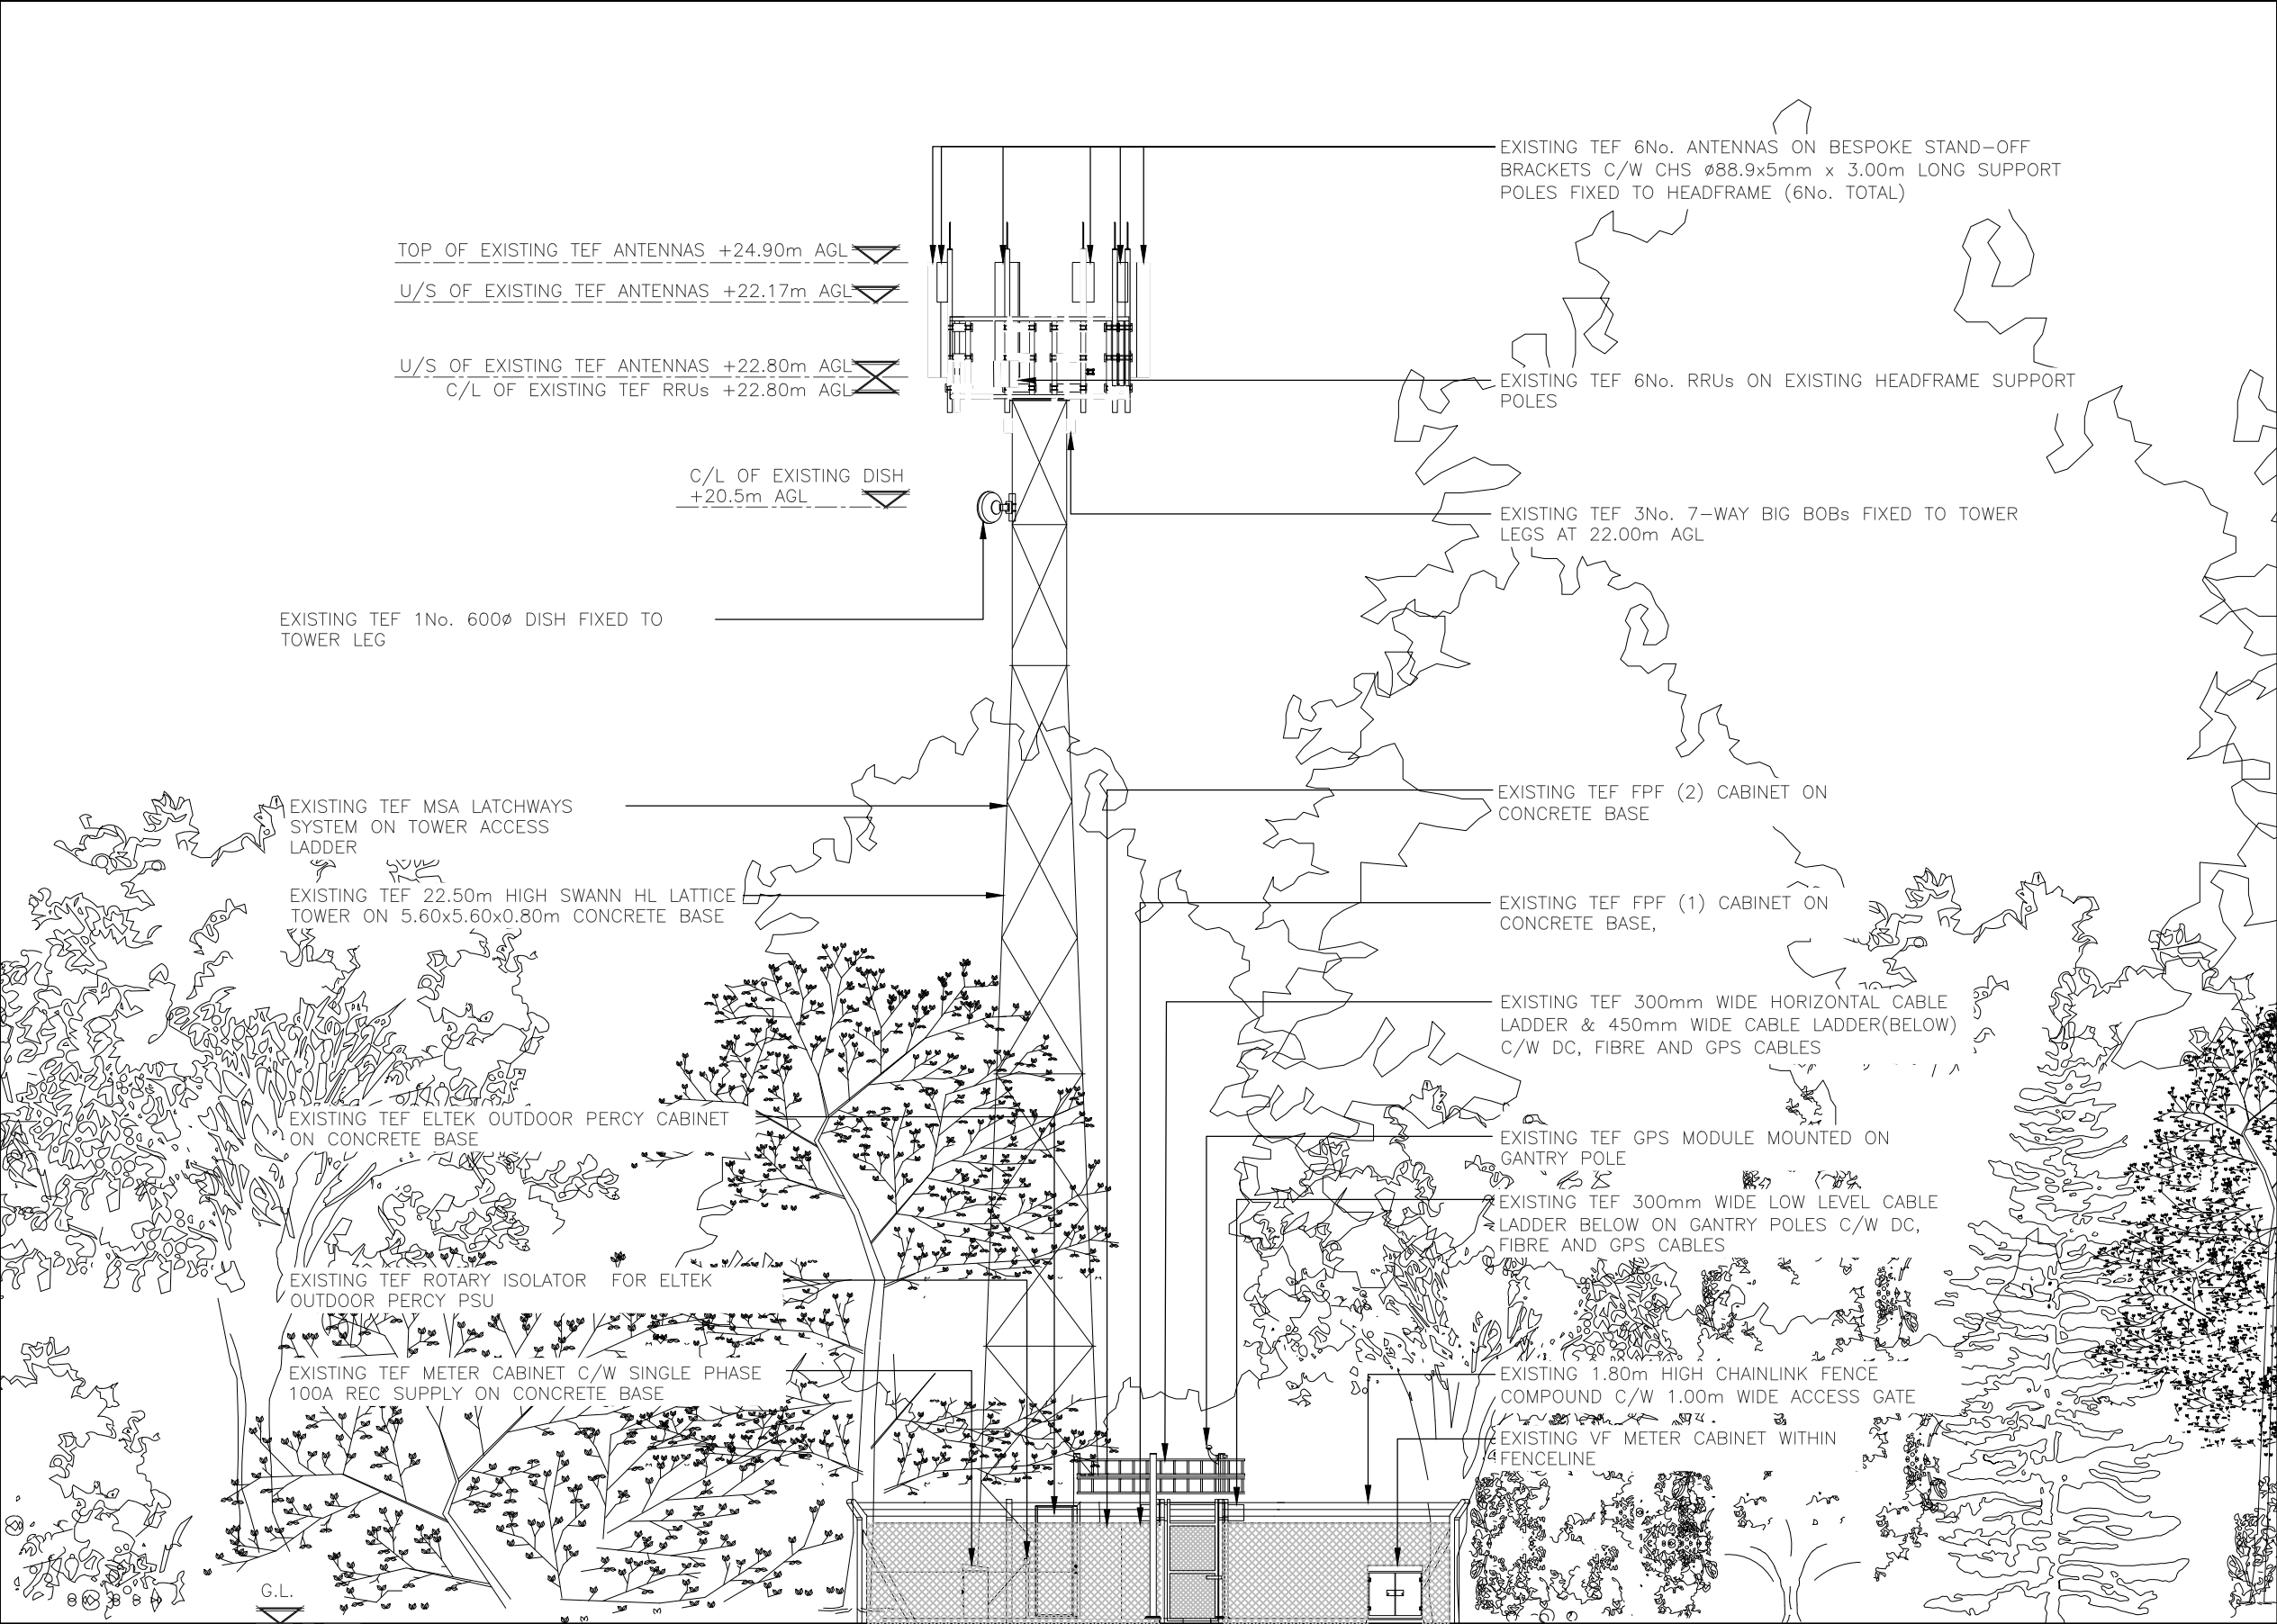

EXISTING SITE ELEVATION
(1:125)

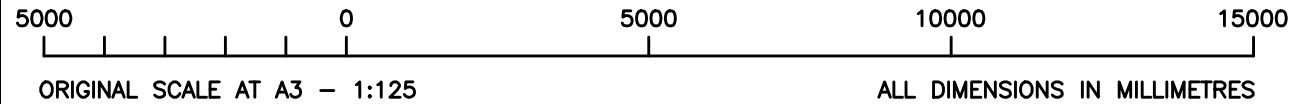

ALL DIMENSIONS ARE IN mm UNLESS NOTED OTHERWISE

N.G.R

E:524132

N: 231361

NOTES:

A	PLANNING ISSUE	PW	JA	25.07.25
REV	MODIFICATION	BY	CH	DATE

CORNERSTONE - LONDON

Cell Name				Opt.
WILLIAN				—
Cell ID No				
CSID	—	VF	✓	TEF
10821423	—	N/A	—	2933
Project No.	—	TM Cell ID	—	N/A
E300894	—	—	—	—
Site Address / Contact Details				
ROMAN ROAD COPPICE COPPICE ON A6141 LETCORTH HERTFORDSHIRE SG7 6LZ				
Drawing Title: EXISTING SITE ELEVATION				
Purpose of issue: PLANNING				Dwg Rev: A
Drawing Number: 300				A
Surveyed By: WHP		Original Sheet Size: A3		Pack Issue:
Drawn: PW	Date: 25.07.25	Checked: JA	Date: 25.07.25	A