



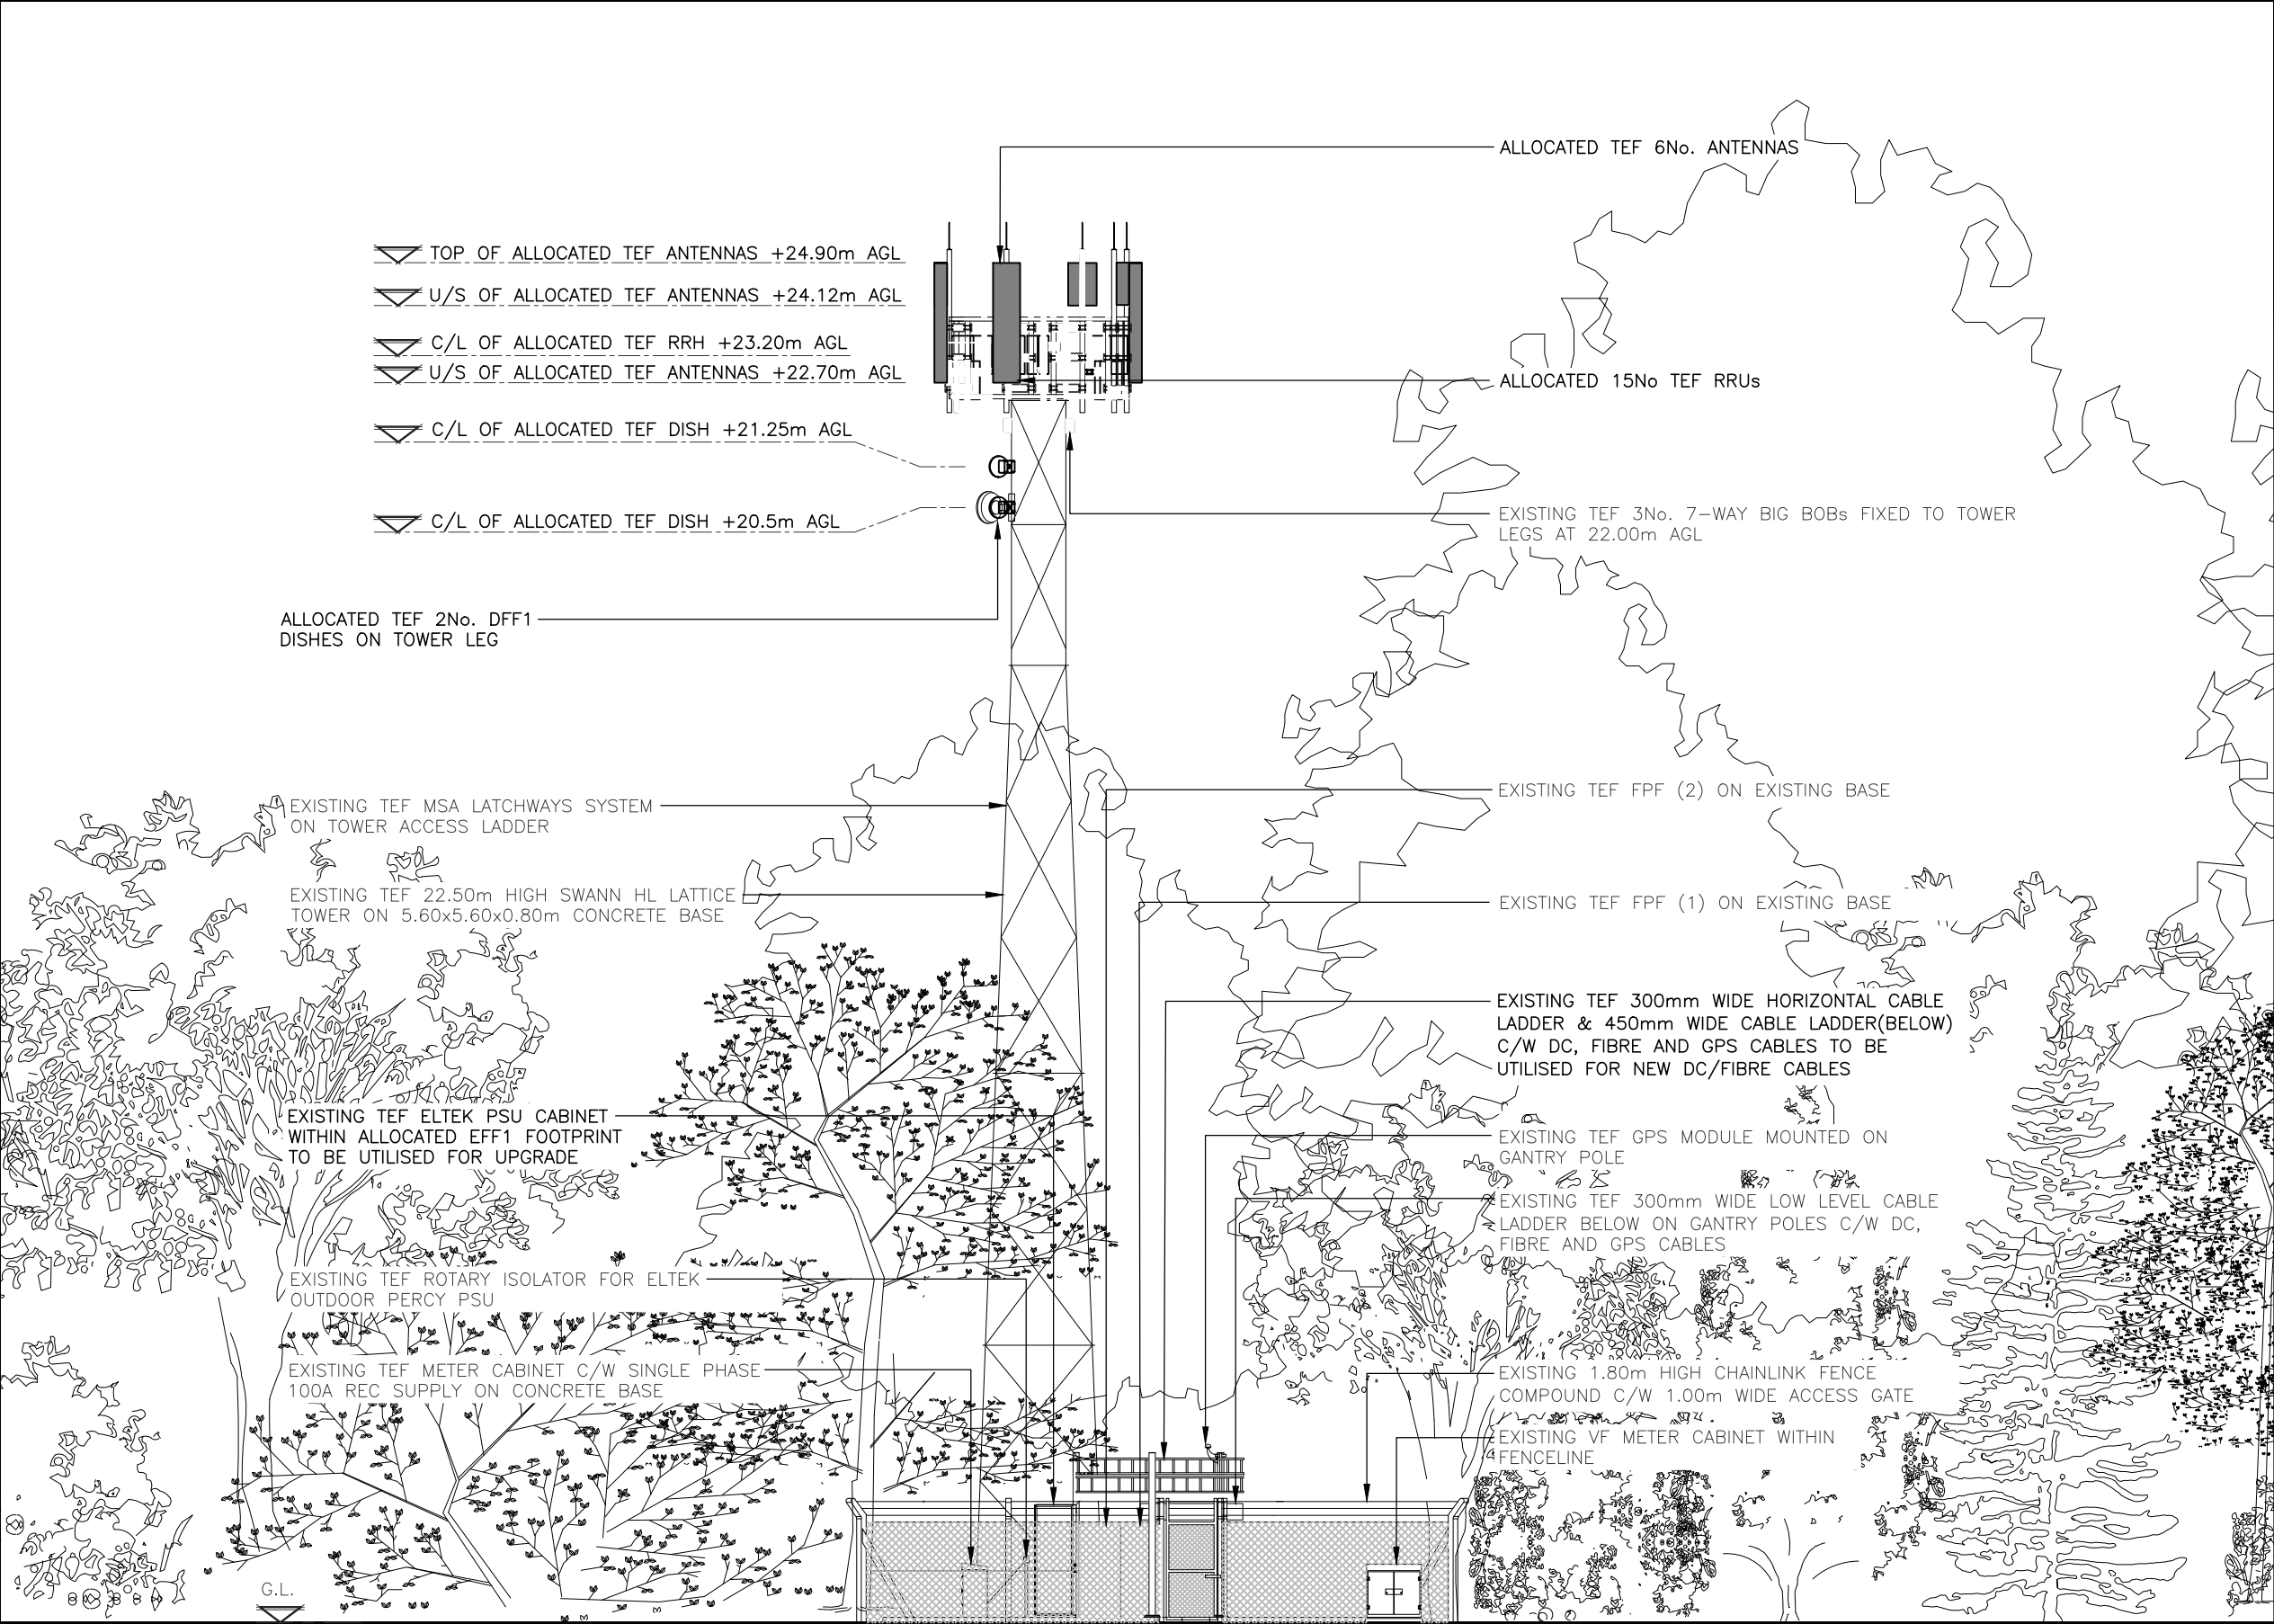

PROPOSED SITE ELEVATION
(1:125)

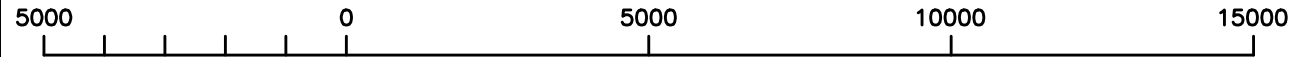

ORIGINAL SCALE AT A3 – 1:125 ALL DIMENSIONS IN MILLIMETRES

These drawings comply with TEF Standard ICNIRP guidelines,
Designed in accordance with Cornerstone documents: SDN0009 & SDN0006v2.0

Notes
SITE IS COMPLIANT BY DESIGN

ALL DIMENSIONS ARE IN mm UNLESS NOTED OTHERWISE

N.G.R

E:524132

N: 231361

NOTES:

A	PLANNING ISSUE	PW	JA	25.07.25
REV	MODIFICATION	BY	CH	DATE

CORNERSTONE - LONDON

Cell Name				Opt.
WILLIAN				–
Cell ID No				
CSID	–	VF	✓	TEF
10821423	–	N/A	–	2933
Project No.	–	TM Cell ID	–	N/A
E300894	–	–	–	–
Site Address / Contact Details				
ROMAN ROAD COPPICE COPPICE ON A6141 LETCWORTH HERTFORDSHIRE SG7 6LZ				
Drawing Title: PROPOSED SITE ELEVATION				
Purpose of issue: PLANNING				Dwg Rev:
Drawing Number: 301				A
Surveyed By: WHP		Original Sheet Size: A3		Pack Issue:
Drawn: PW	Date: 25.07.25	Checked: JA	Date: 25.07.25	A