



Rev	Date	Description	By	Ch'd
-----	------	-------------	----	------


Drawing Status				
----------------	--	--	--	--

Project Title				
12 CASHIO LANE LETCHWORTH SG6 1AX				

Drawing Title				
SITE LOCATION 1-1250				

Sheet	Scale	Date
A3	1 : 1250	AUG 25

MIL 001

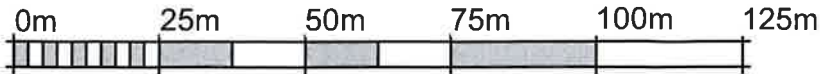

VISUAL SCALE 1:1250 @ A3