





ELEVATION A

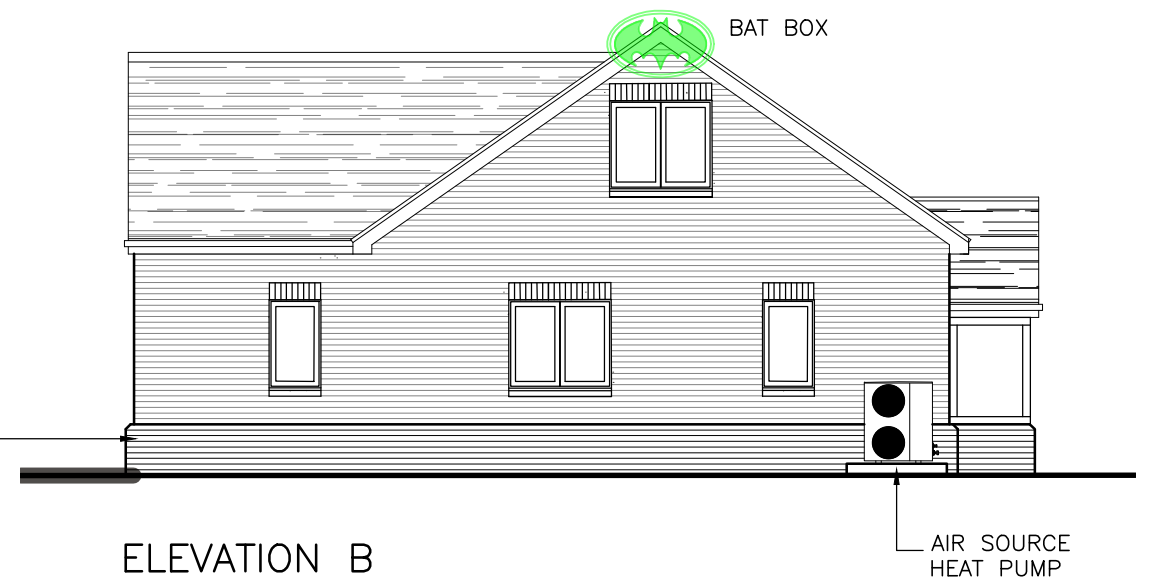


ELEVATION B

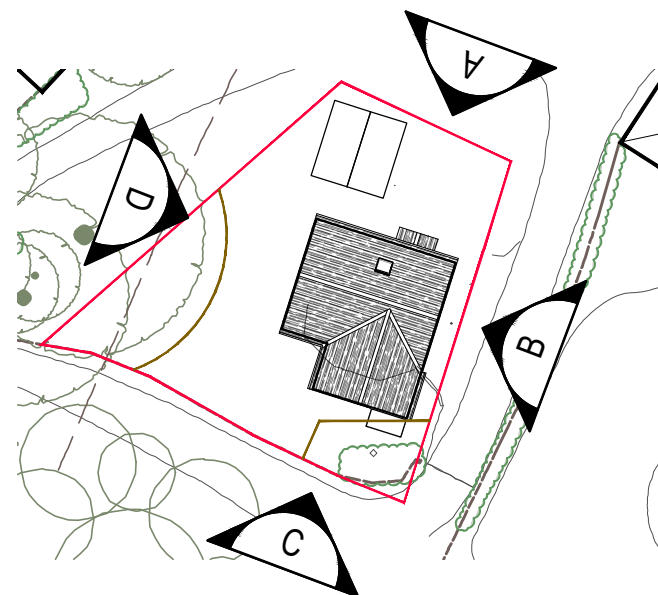

KEY PLAN



ELEVATION C

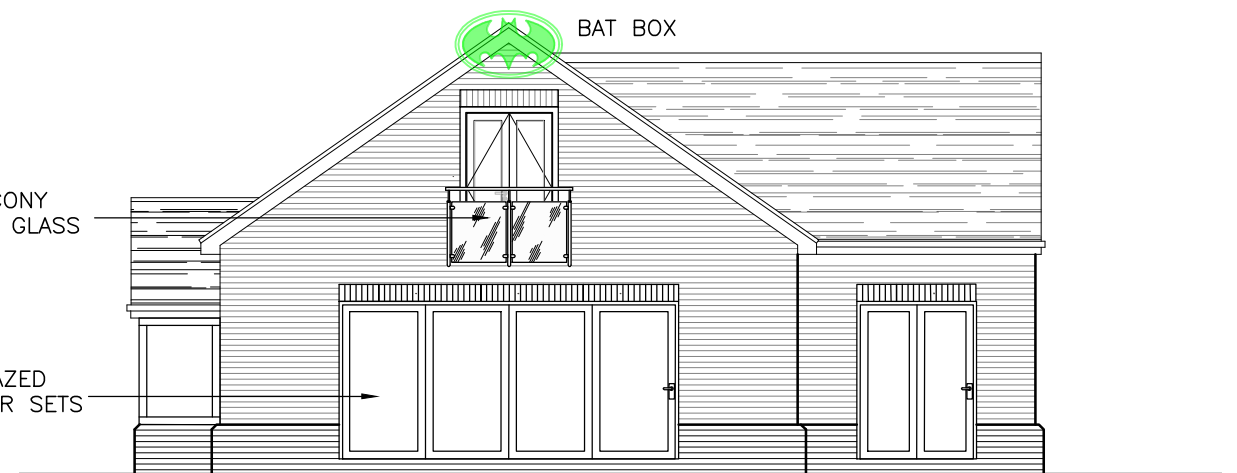

ELEVATION D

ELEVATIONS (1:100)

NOTES AND REVISIONS

No dimensions are to be scaled from this drawing. All stated dimensions must be verified on site. Lobs Design must be advised of any discrepancies.
This drawing must be read together with the specification/Bill of Materials and related drawings.
This drawing is for the purpose of obtaining Planning & Building Regulations Approval only. Should the contractor use them to build from then they assume full responsibility for the design.

REV	DESCRIPTION	DRWN	DATE	REV	DESCRIPTION	DRWN	DATE
-	-	-	-	-	-	-	-

02.04.06.0810.0

m

1:100

Client
Land Adjacent Wymondley Bury Lodge
St Marys Church Road,
Little Wymondley, Herts, SG4 7JN

Project
Erection of One Detached 3-Bed
Dwelling Including Associated Access,
Parking & Landscaping

Drawing Title
Elevations

Proposed

Scale As Shown	Date July 2025	Drawn KRL	Checked
Project No LD763	Drawing No P04	Revision	



Lobs Design

Architectural Services
Devonshire B.C.
Works Road,
Letchworth Garden City
Hertfordshire, SG6 1GJ
T: 01462 488212
M: 07960 006077
E: info@lobs-design.co.uk