




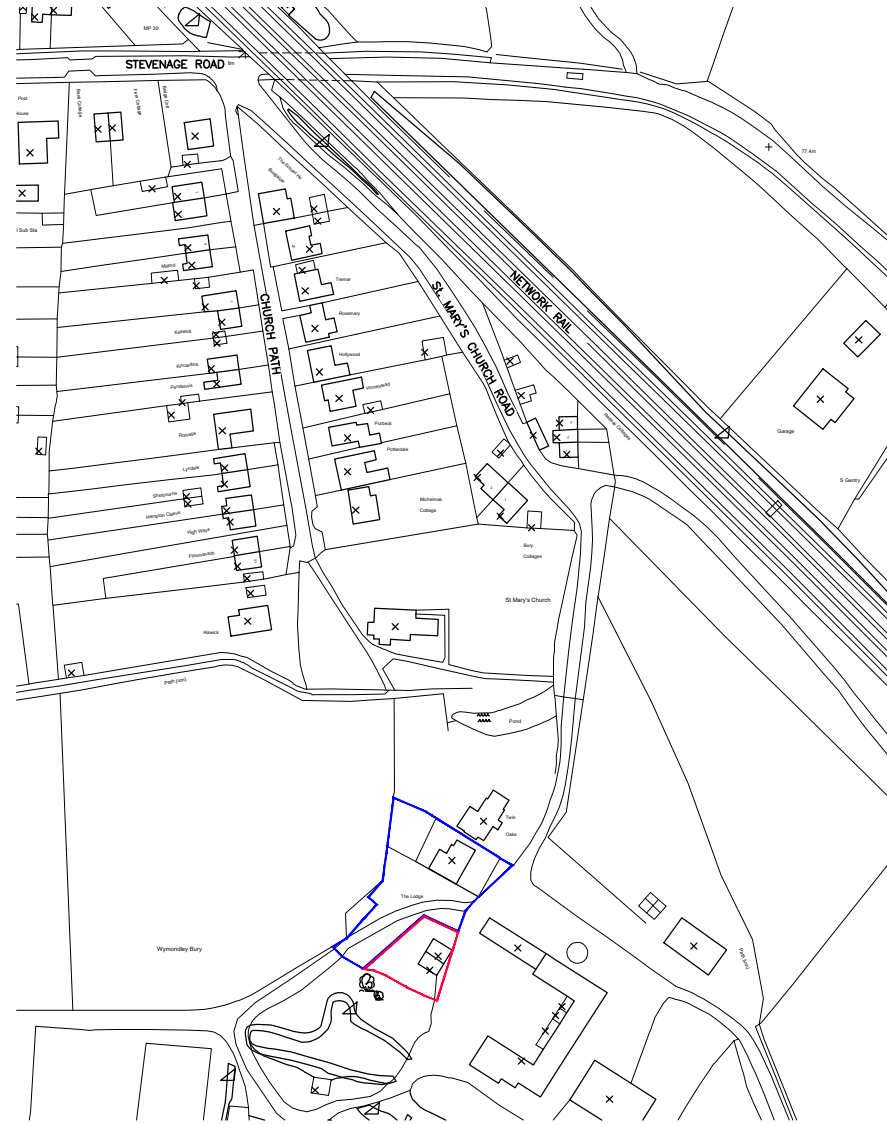

LOCATION PLAN (1:2500)

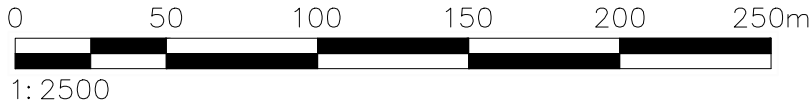

BLOCK PLAN (1:500)

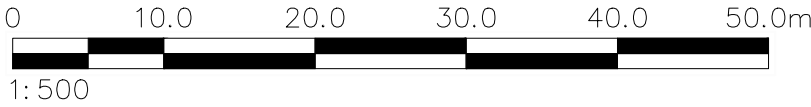

NOTES AND REVISIONS

No dimensions are to be scaled from this drawing. All stated dimensions must be verified on site. Lobs Design must be advised of any discrepancies.
This drawing must be read together with the specification/Bill of Quantities and related drawings.

This drawing is for the purpose of obtaining Planning & Building Regulations Approval only. Should the contractor use them to build from then they assume full responsibility for the design.


REV	DESCRIPTION	DRWN	DATE	REV	DESCRIPTION	DRWN	DATE
0	20	40	60	80	100mm		
1: 1							

Client
Land Adjacent Wymondley Bury Lodge
St Marys Church Road,
Little Wymondley, Herts, SG4 7JN

Project
Erection of One Detached 3-Bed
Dwelling Including Associated Access,
Parking & Landscaping

Drawing Title
Site Location & Block Plan
Existing

Scale As Shown	Date July 2025	Drawn KRL	Checked
Project No LD763	Drawing No E01	Revision	

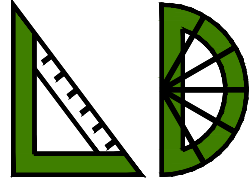

LGCHF Garden City
Heritage Awards
Winning Designer

Lobs Design

Architectural Services
Devonshire B.C.
Works Road,
Letchworth Garden City
Hertfordshire, SG6 1GJ
T: 01462 488212
M: 07960 006077
E: info@lobs-design.co.uk