


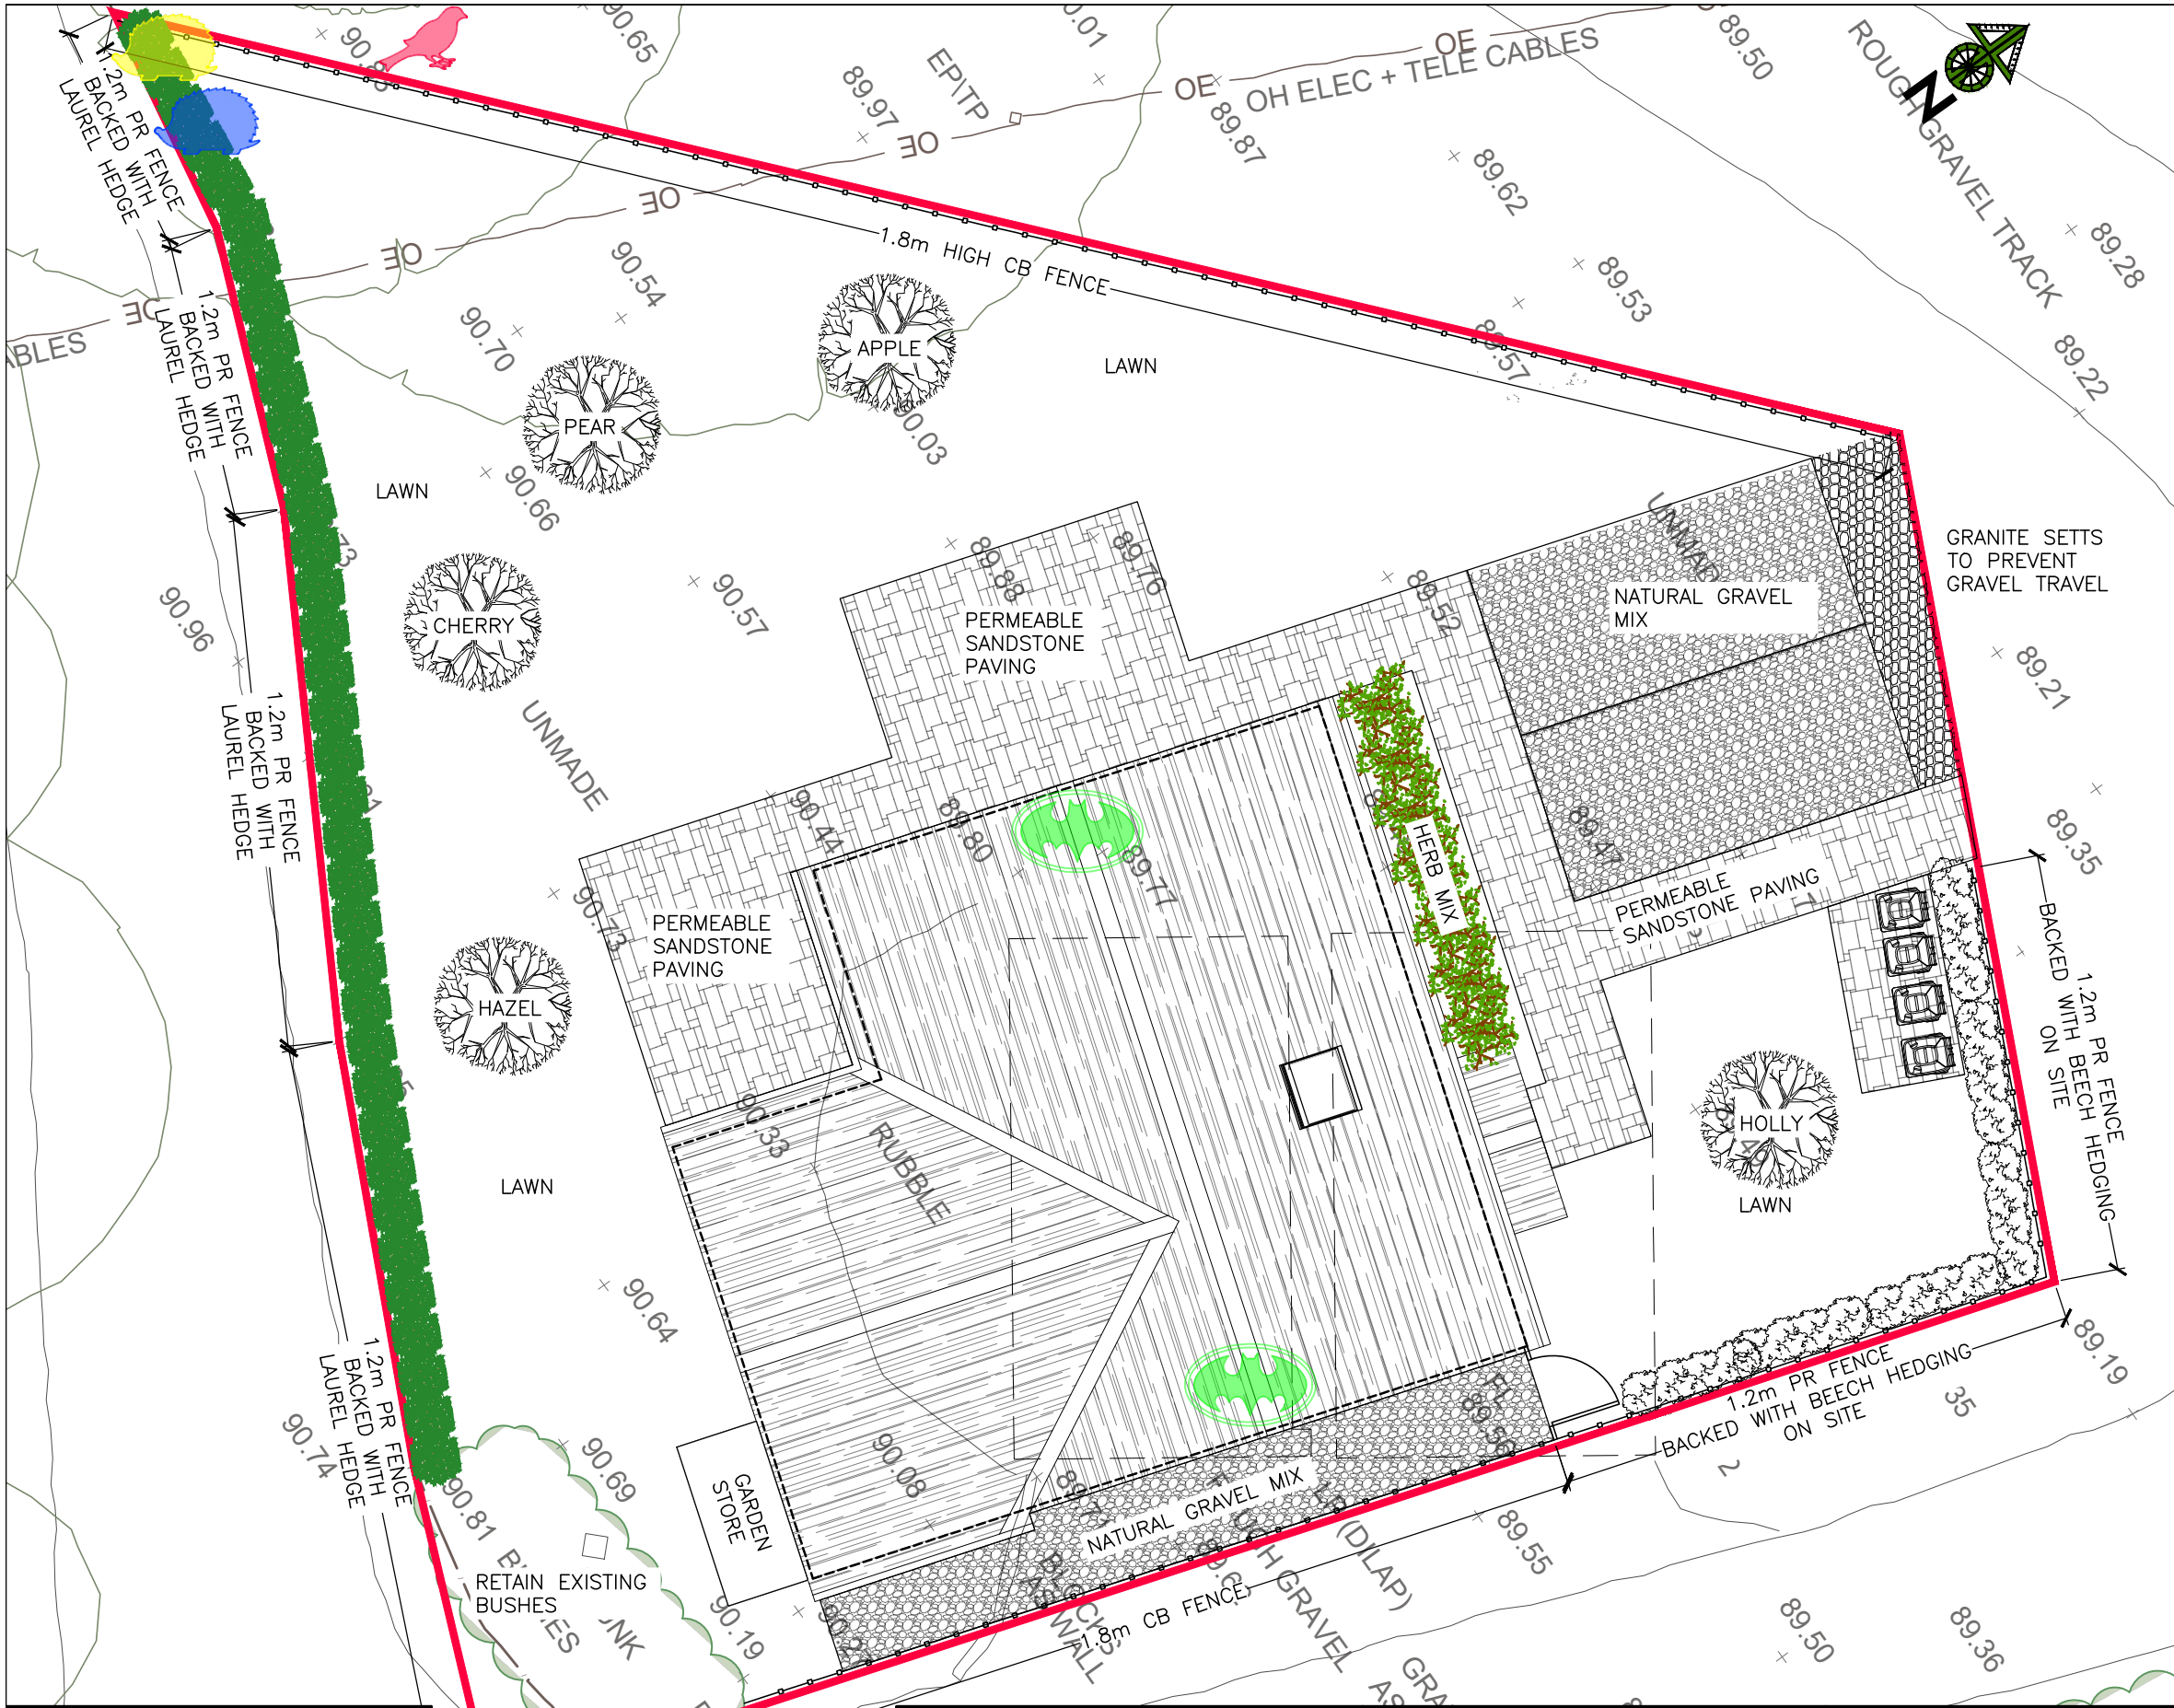

- BEECH HEDGING (FAGUS SYLVATICA)
DENSITY: 3 - 5 PLANTS PER METRE
SINGLE ROW OR 5 - 7 PLANTS PER
METRE STAGGERED DOUBLE ROW
- CHERRY LAUREL HEDGING (PRUNUS
LAUROCERASUS 'ROTUNDIFOLIA')
DENSITY: 3 PLANTS PER METRE SINGLE
ROW OR 5 PLANTS PER METRE
STAGGERED DOUBLE ROW
- HOLLY - GOLDEN VARIEGATED (ILEX X
ALTACLERENSIS)
- APPLE - GRANNY SMITH (MALUS
DOMESTICA)
- HAZEL - FILBERT 'COSFORD' (CORYLUS
AVELLANA)
- PEAR - CONFERENCE (PYRUS COMMUNIS)
- CHERRY - WILD (PRUNUS AVIUM)
- HERB MIX
GREEN SAGE (SALVIA OFFICINALIS)
NIGHT-SCENTED STOCK (MATTHIOLA BICORNIS)
ROSEMARY (ROSMARINUS OFFICINALIS)
LAVENDER (LAVANDULA ANGUSTIFOLIA)
- ALL TO BE PLANTED NEXT
AVAILABLE PLANTING SEASON



1.2m HIGH TIMBER POST & RAIL
FENCE



1.8m HIGH CLOSE BOARDED FENCE
PANELS IN CONCRETE POSTS WITH
CONCRETE GRAVEL BOARDS



HEDGEHOG
BOX



HOLE FRONTED
BIRD BOX



HEDGEHOG
POP HOLE



CAVITY BAT
ROOSTING TUBE

READ IN CONJUNCTION WITH LANDSCAPE
ECOLOGICAL MANAGEMENT PLAN
PRODUCE BY ELMAW

LANDSCAPE PLAN (1:100)

NOTES AND REVISIONS

No dimensions are to be scaled from this drawing. All stated dimensions must be verified on site. Lobs Design must be advised of any discrepancies.
This drawing must be read together with the specification/Bill of Quantities and related drawings.

This drawing is for the purpose of obtaining Planning & Building Regulations Approval only. Should the contractor use them to build from then they assume full responsibility for the design.



REV	DESCRIPTION	DRWN	DATE


Client
Land Adjacent Wymondley Bury Lodge
St Marys Church Road,
Little Wymondley, Herts, SG4 7JN

Project
Erection of One Detached 3-Bed
Dwelling Including Associated Access,
Parking & Landscaping

Drawing Title
Landscape Plan

Proposed

Scale As Shown	Date July 2025	Drawn KRL	Checked
Project No LD763	Drawing No P02	Revision	

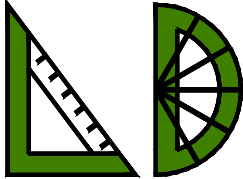

LGCHF Garden City
Heritage Awards
Winning Designer

Lobs Design

Architectural Services
Devonshire B.C.
Works Road,
Letchworth Garden City
Hertfordshire, SG6 1GJ
T: 01462 488212
M: 07960 006077
E: info@lobs-design.co.uk