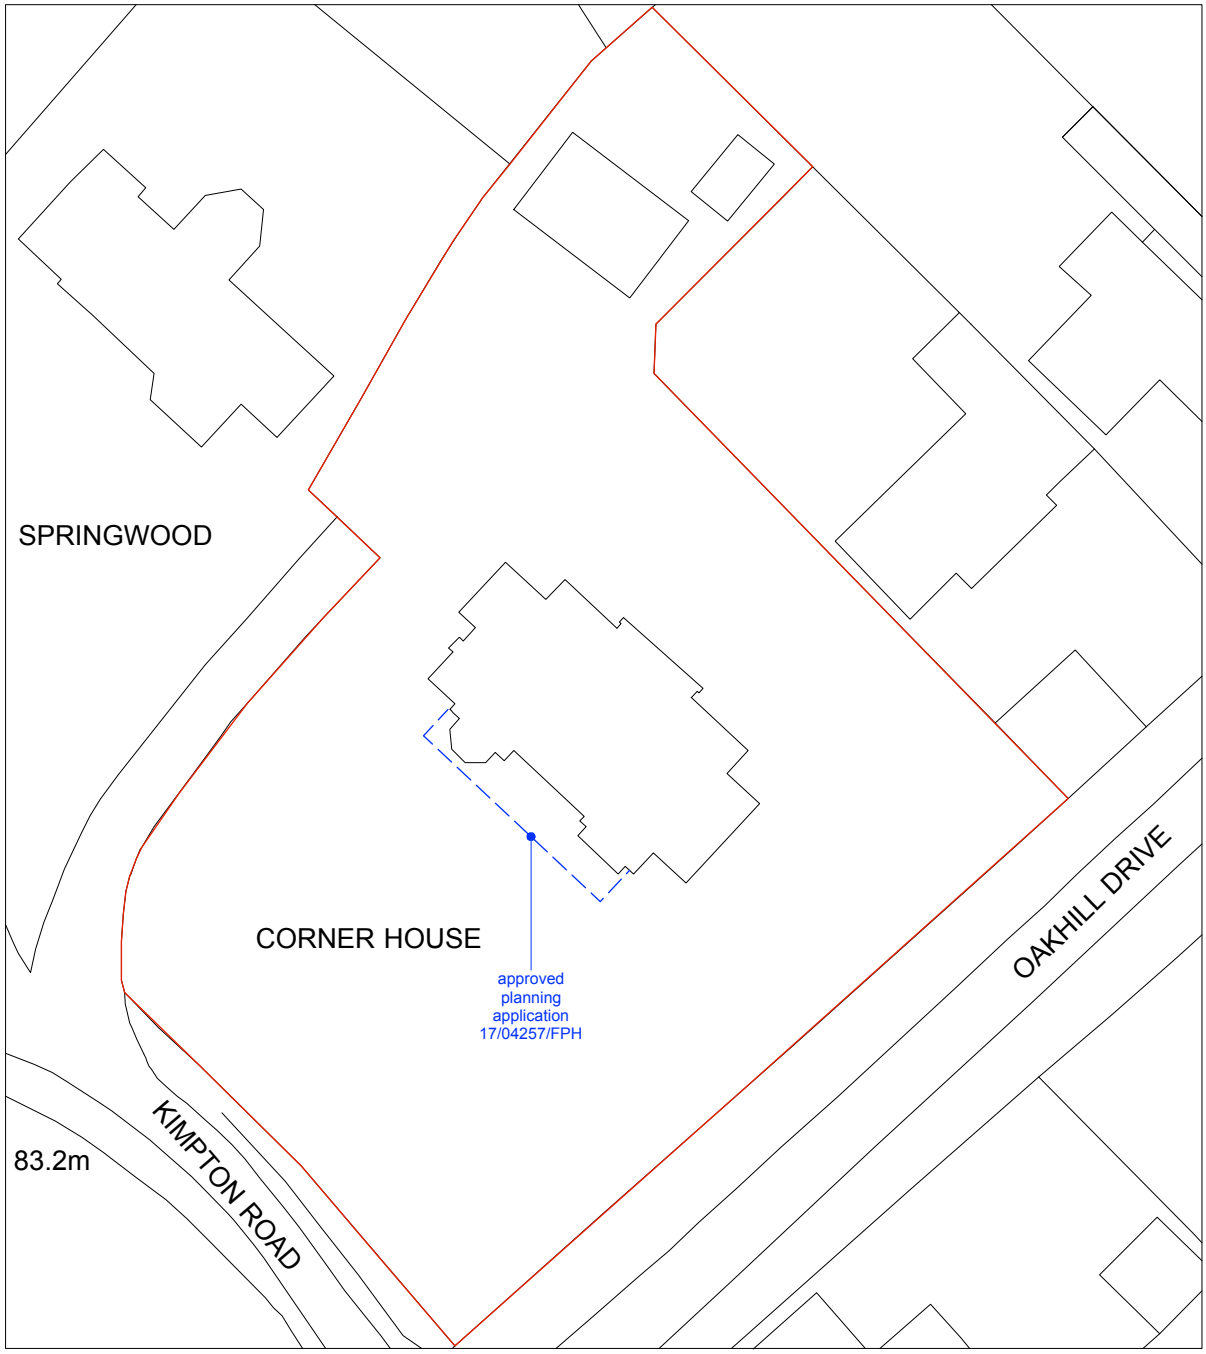

Block Plan
Scale 1:500 @ A4

0 5 10 25m

PROJECT:

Extension to Entrance Elevation; Removal of Existing Windows at Ground Floor; Insertion of New Window to Side Elevation; Part-Removal of Existing Brick Garden Wall and Replacement with New Gate; Removal and Replacement of Existing Dormer to Front Elevation; Internal Refurbishment

The Corner House
Kimpton Road
Welwyn
Herts
AL6 9NN

CLIENT:

Sharon & Adam Brown

The Corner House
Kimpton Road
Welwyn
Herts
AL6 9NN

WORK STAGE: Planning
JOB No: 1707D
DATE: 14.03.2018
DRAWN BY: NP
CHECKED BY: AP
SCALE: 1:500 @ A4

DRAWING TITLE: Proposed 1:500 Block Plan

DRAWING No: PL_E002
REVISION No: N/A
Issue to: CL | PL

ashton porter
architects
abigail ashton UCL Dip Arch
andrew porter UCL Dip Arch RIBA

11 second avenue
bush hill park
enfield middx
en1 1bt
t: 020 8372 1619

© ashton porter. All rights reserved