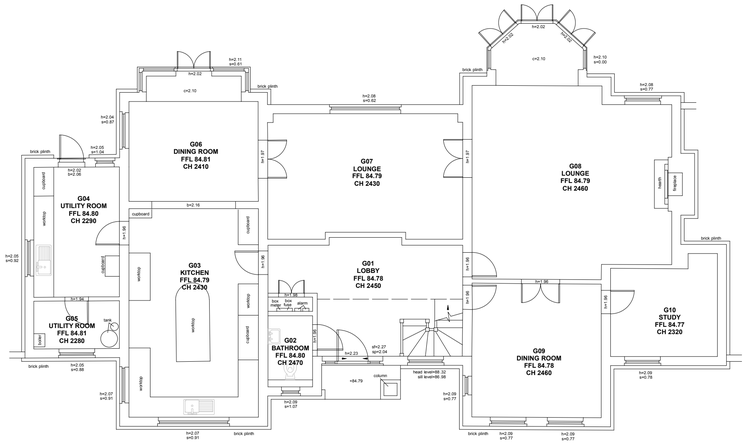

Existing Ground Floor Plan
Scale 1:100 @ A1

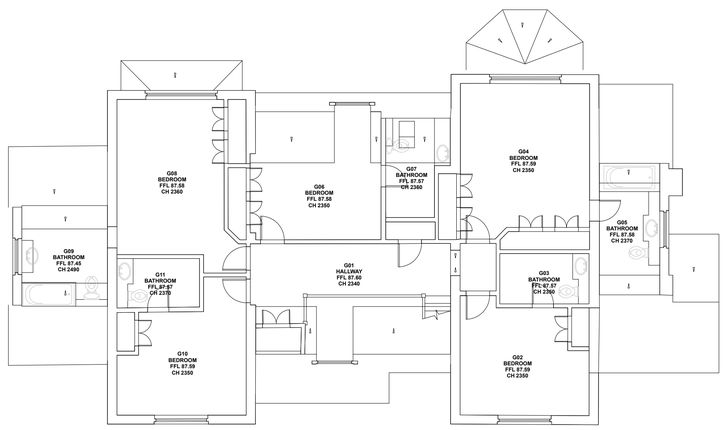

Existing First Floor Plan
Scale 1:100 @ A1

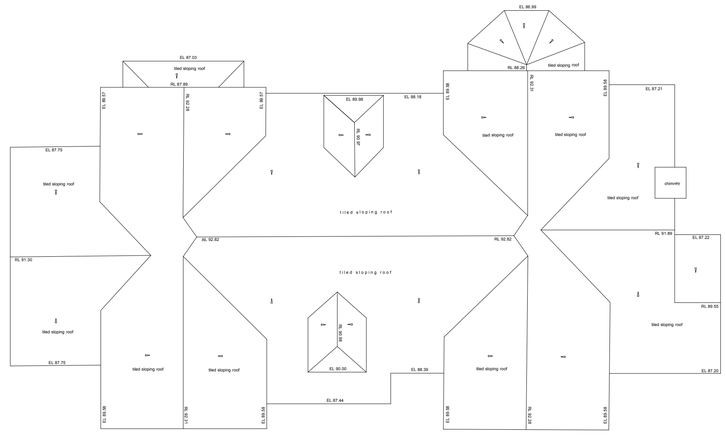

Existing Roof Plan
Scale 1:100 @ A1



Existing South/West Elevation
Scale 1:100 @ A1



Existing North/West Elevation
Scale 1:100 @ A1



Existing North/East Elevation
Scale 1:100 @ A1

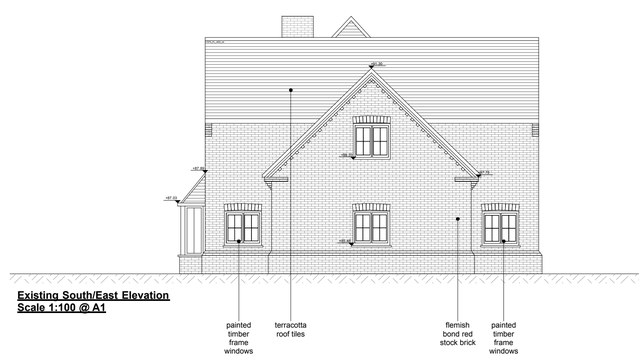

Existing South/East Elevation
Scale 1:100 @ A1

NOTES:

Floor Plans and Elevations (1:100)
0 2 5 10m

REVISION:

PROJECT:
Extension to Entrance Elevation; Removal of Existing Windows at Ground Floor; Insertion of New Window to Side Elevation; Part-Removal of Existing Brick Garden Wall and Replacement with New Gate; Removal and Replacement of Existing Dormer to Front Elevation; Internal Refurbishment

The Corner House
Kimpton Road
Welwyn
Herts
AL6 9NN

CLIENT:
Sharon & Adam Brown

The Corner House
Kimpton Road
Welwyn
Herts
AL6 9NN

WORK STAGE: Planning
JOB No: 1707D
DATE: 13.03.2018
DRAWN BY: NP
CHECKED BY: AP
SCALE: 1:100 @ A1

DRAWING TITLE:
Location Plan, Existing Plans & Elevations

DRAWING No: PL2_E100
REVISION No: N/A
Issue to:

ashton porter
architects
abigail ashton UCL Dip Arch
andrew porter UCL Dip Arch RIBA

11 second avenue
bush hall park
enfield middx
en1 1bt
t: 020 8372 1619

© ashton porter. All rights reserved

1707D_PL2_v005_np.vwx